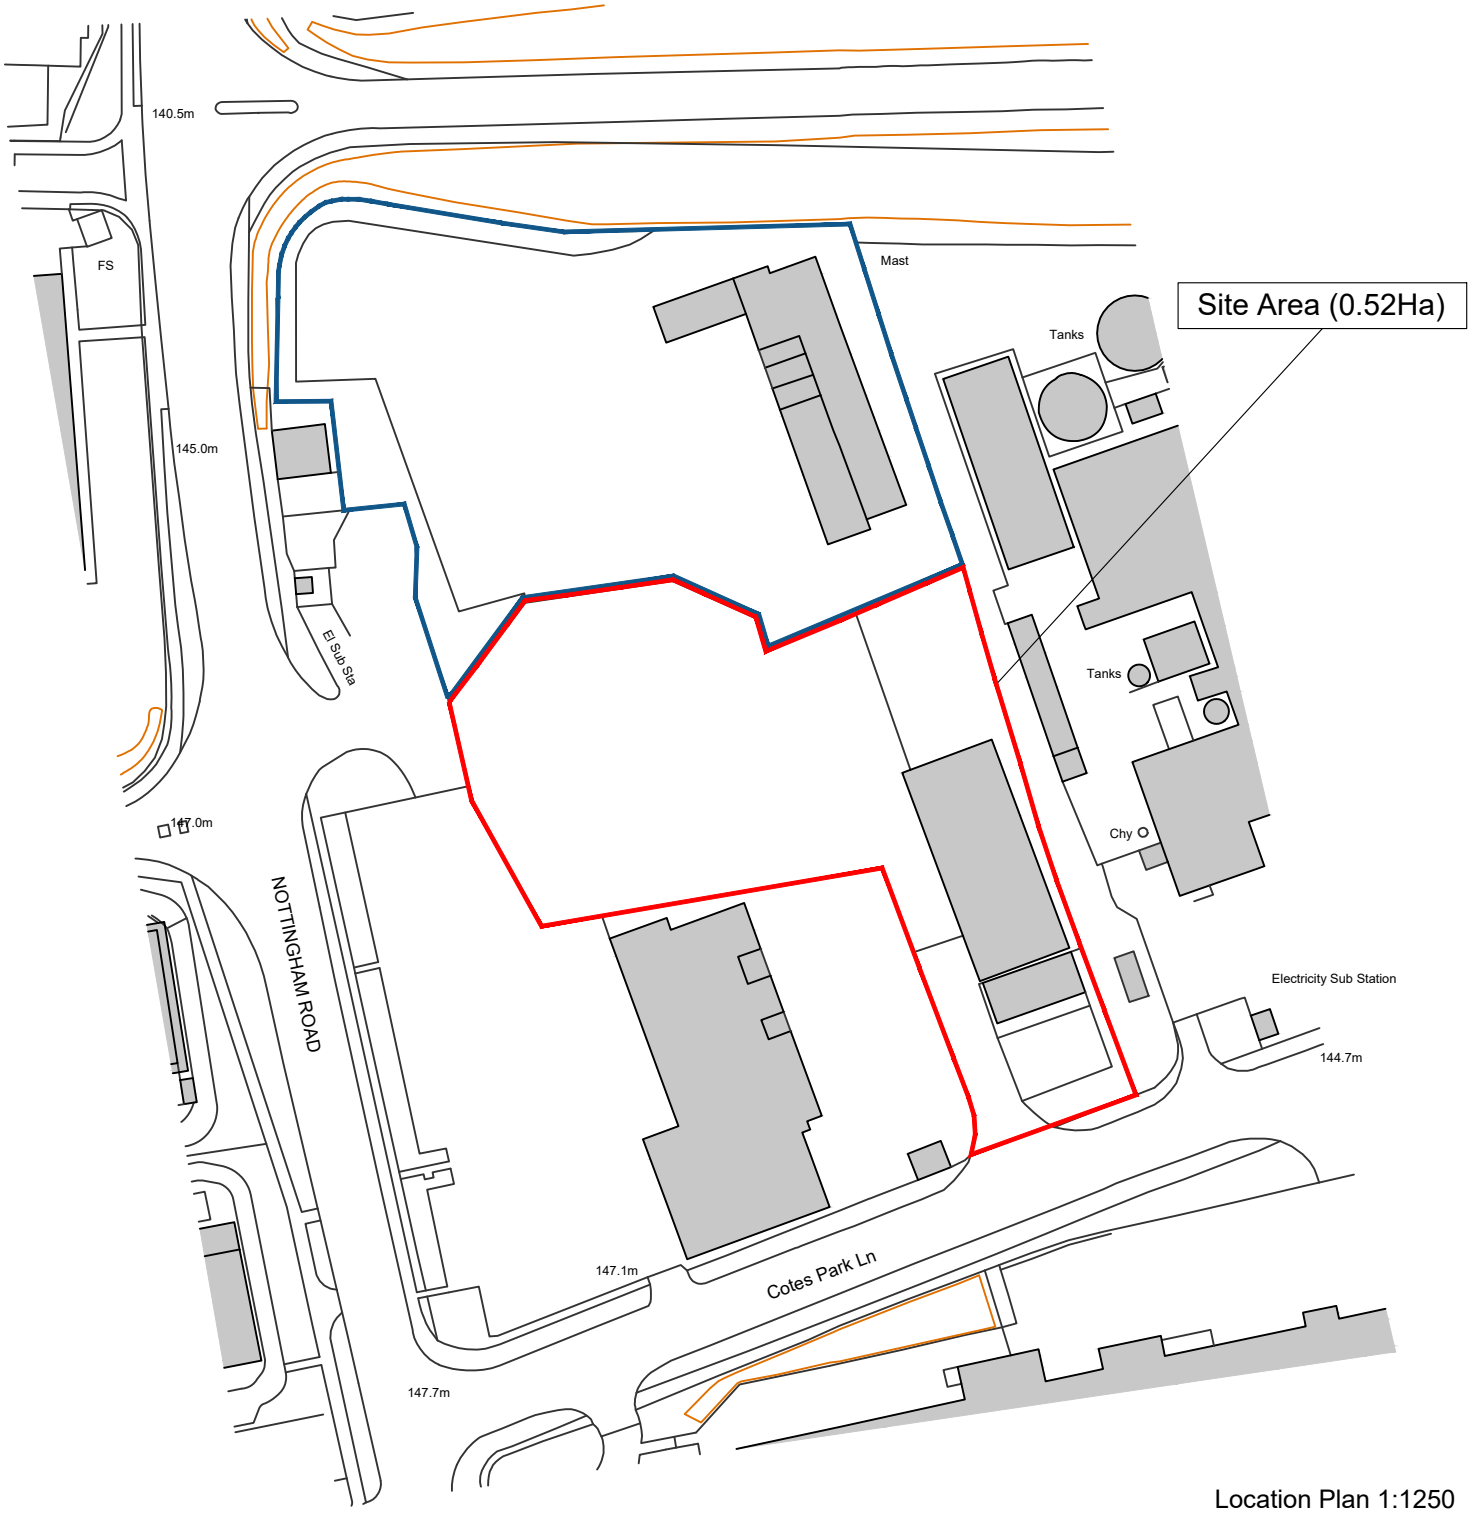

Location Plan 1:1250

Ordnance Survey, (c) Crown Copyright 2022. All rights reserved. Licence number 100022432

Key

Site Boundary

Land Owned by

Existing Buildings

N

scale 1:1250 0 50m

Client: Roder	Project: Enco Pallet Warehouse			Drawing Name: Location Plan						
TRIANGLE ARCHITECTS	Date:		Scale @ A4:	Project Number:		Drawing Number:			Drawing Purpose:	Revision:
	SEP 22		1:1250	22-030		3000			PLANNING	P02
	Drawn:	Checked:	Status:	Project	Originator	Vol/Sys	Level	Type	Role	Number
	KG	HR		EPW - TRI - ZZ - 00 - DR - A - 3000						

Tel: 0161 272 3500
E-mail: studio@trianglearchitects.co.uk
Web: www.trianglearchitects.co.uk
Twitter: @TriangleArch
Raven House,
113 Fairfield Street,
Manchester,
M12 6EL

©TRIANGLE ARCHITECTS LIMITED