©TRIANGLE ARCHITECTS LIMITED
■THIS DRAWING IS THE SUBJECT OF COPYRIGHT WHICH VESTS IN TRIANGLE ARCHITECTS LIMITED. IT IS AN INFRINGEMENT OF COPYRIGHT TO REPRODUCE THIS DRAWING, BY WHATEVER MEANS, INCLUDING ELECTRONIC, WITHOUT THE EXPRESS WRITTEN CONSENT OF TRIANGLE ARCHITECTS LIMITED WHICH RESERVES ALL ITS RIGHTS.
■TRIANGLE ARCHITECTS LIMITED ASSERTS ITS RIGHTS TO BE IDENTIFIED AS THE AUTHOR OF THIS DESIGN.
■DO NOT SCALE PLANS FOR CONSTRUCTION.
■THE CONTRACTOR IS RESPONSIBLE FOR CHECKING DIMENSIONS, TOLERANCES & REFERENCES.
■ANY DISCREPANCY TO BE VERIFIED WITH THE ARCHITECT BEFORE PROCEEDING WITH THE WORKS.
■REPORT ERRORS & OMISSIONS TO ARCHITECT.
■WHERE AN ITEM IS COVERED BY DRAWINGS OF DIFFERENT SCALES, THE LARGER SCALE DRAWING TO BE WORKED TO. DO NOT SCALE FROM THE DRAWING. FIGURED DIMENSIONS TO BE WORKED TO IN ALL CASES.
■CHECK ALL DIMENSIONS ON SITE.
■DRAWING TO BE READ IN CONJUNCTION WITH THE HEALTH & SAFETY PLAN, AND ALL RELEVANT RISK ASSESSMENTS AND THE FOLLOWING DRAWINGS:

LOCATION PLAN 1:1250

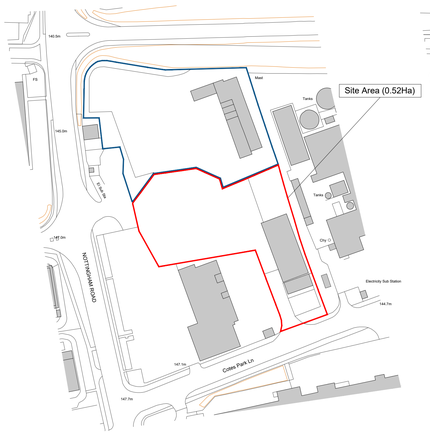

LOCATION PLAN - Existing Parking 1:1250

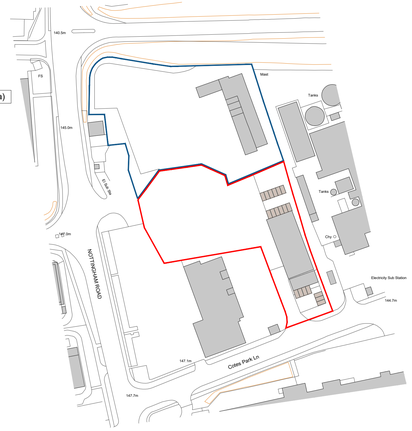

Key
- Site Boundary
- Land Owned by Applicant
- Existing Buildings
- Car Parking Spaces (19)

PROPOSED WAREHOUSE 1:100

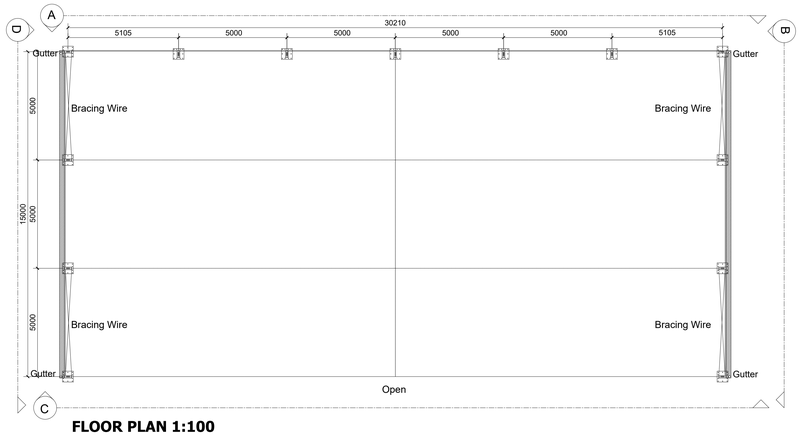

FLOOR PLAN 1:100

PROPOSED SITE PLAN 1:500

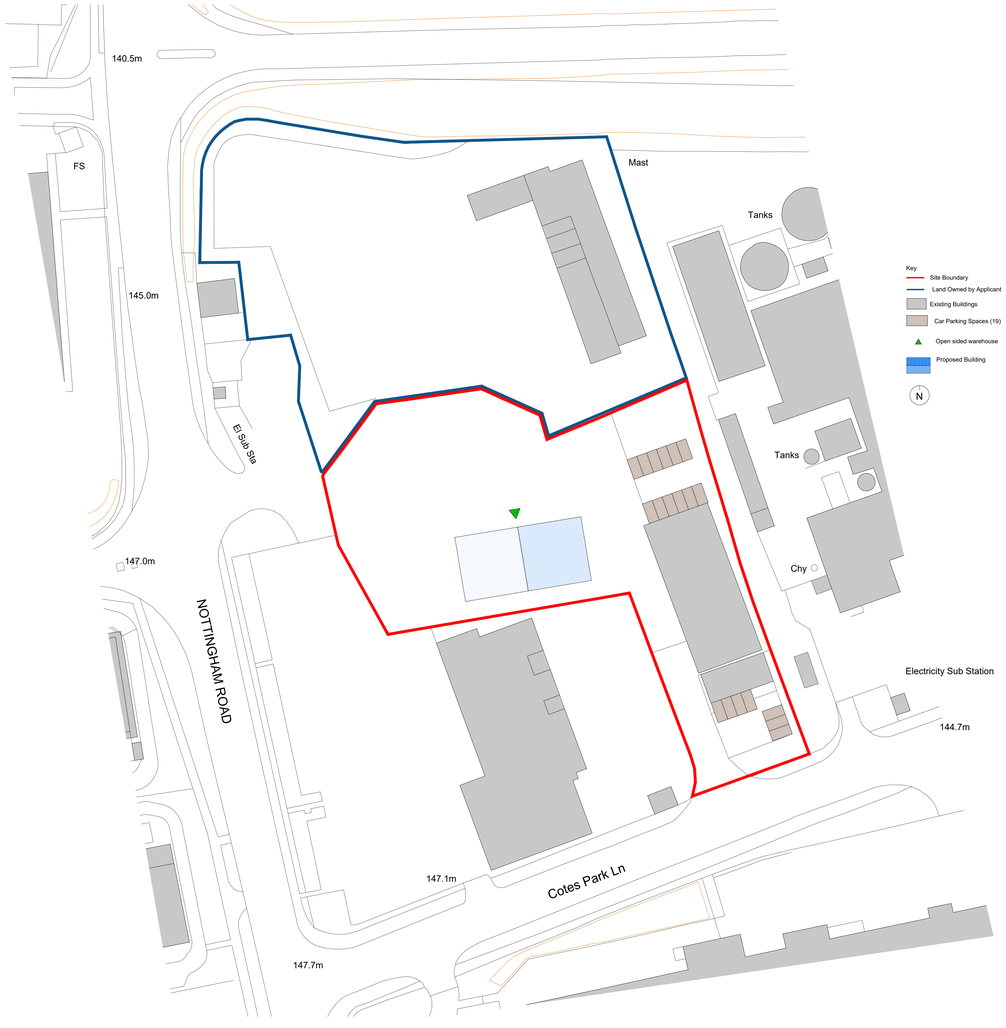

Key
- Site Boundary
- Land Owned by Applicant
- Existing Buildings
- Car Parking Spaces (19)
- Open sided warehouse
- Proposed Building

N

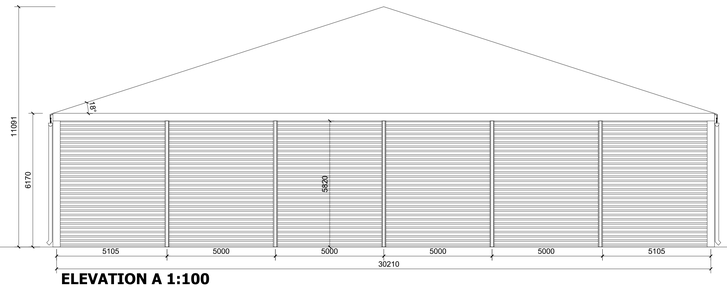

ELEVATION A 1:100

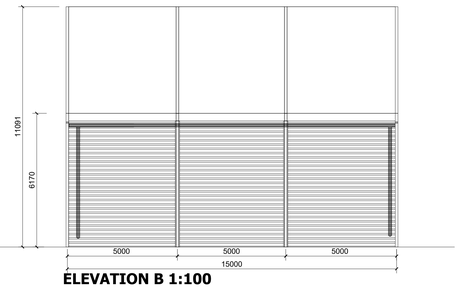

ELEVATION B 1:100

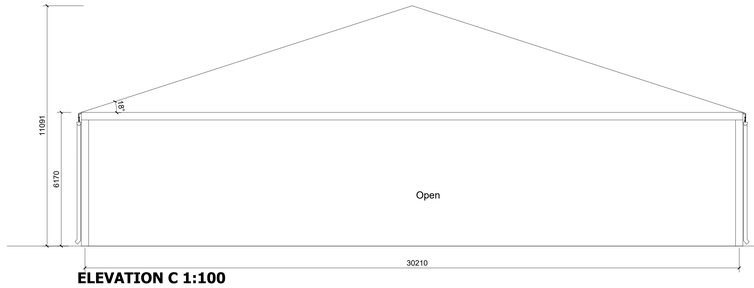

ELEVATION C 1:100

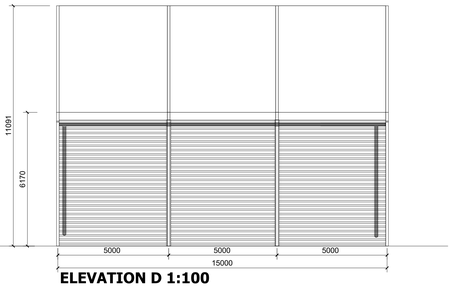

ELEVATION D 1:100

Rev	Date	By	Remarks
P02	28.09.22	KG	Road Name Updated.
P01	15.09.22	KG	First Issue.

Client: Roder

Project Name: Enco Pallet Warehouse

Drawing Name: Proposed Site Plan, Plan & Elevations

Drawing Purpose: PLANNING

Project Number:	Drawing Number:
22-030	3001

Project	Origin	Vol/Sys	Level	Type	Role	Number	Revision:
EPW	TRI	ZZ	00	DR	A	3001	P02

Status:	Scale@A0:	Drawn:	Checked:	Date:
	1:100/ 500/1250	KG	HR	SEP 22

scale 1:100 0 5m
scale 1:500 0 25m
scale 1:1250 0 50m

TRIANGLE ARCHITECTS
Tel: 0161 272 3500
E-mail: studio@trianglearchitects.co.uk
Web: www.trianglearchitects.co.uk
Twitter: @TriangleArch
Raven House,
113 Fairfield Street,
Manchester,
M12 6EL