40 Bridge Street - Location Plan

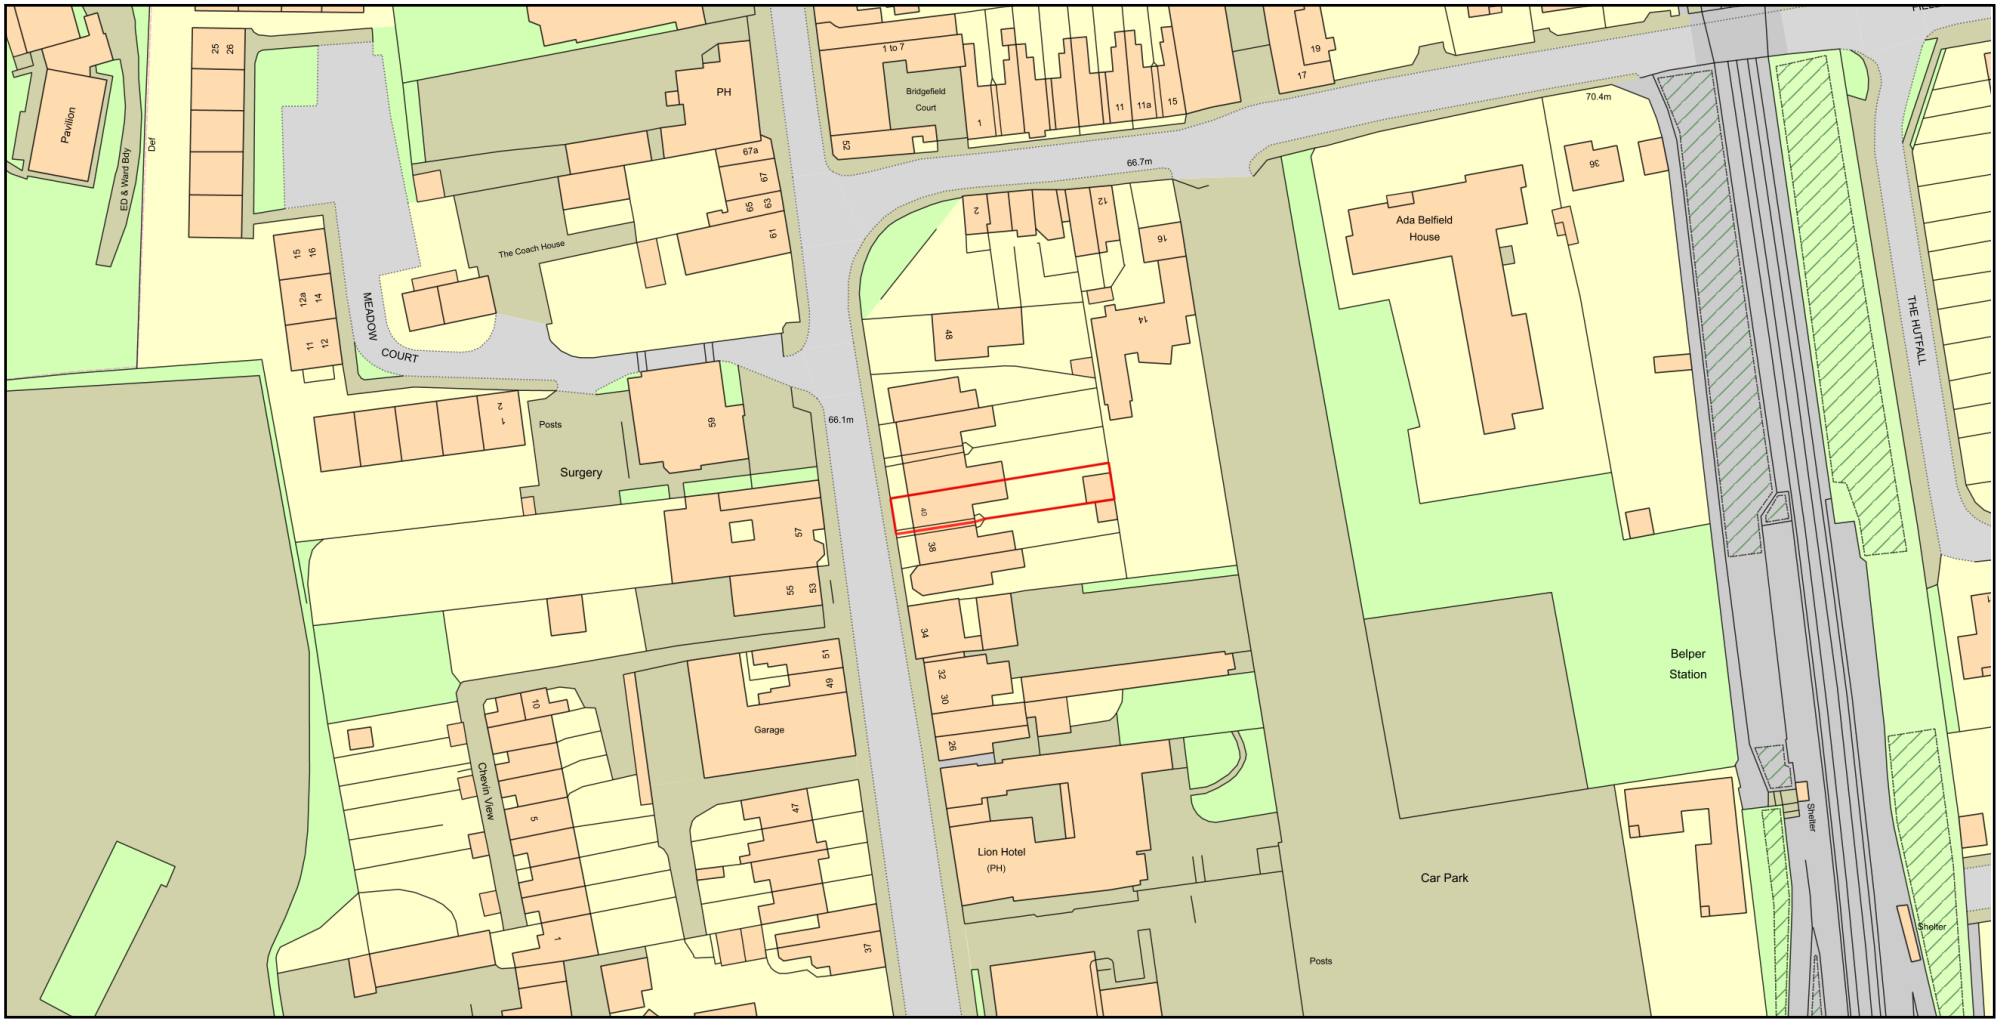

ReQuestaPlan

Plan Produced for: Amber Valley Council

Date Produced: 29 Jun 2022

Plan Reference Number: TQRQM22178173720746

Scale: 1:1250 @ A4

© Crown copyright and database rights 2021 OS 100042766