40 Bridge Street

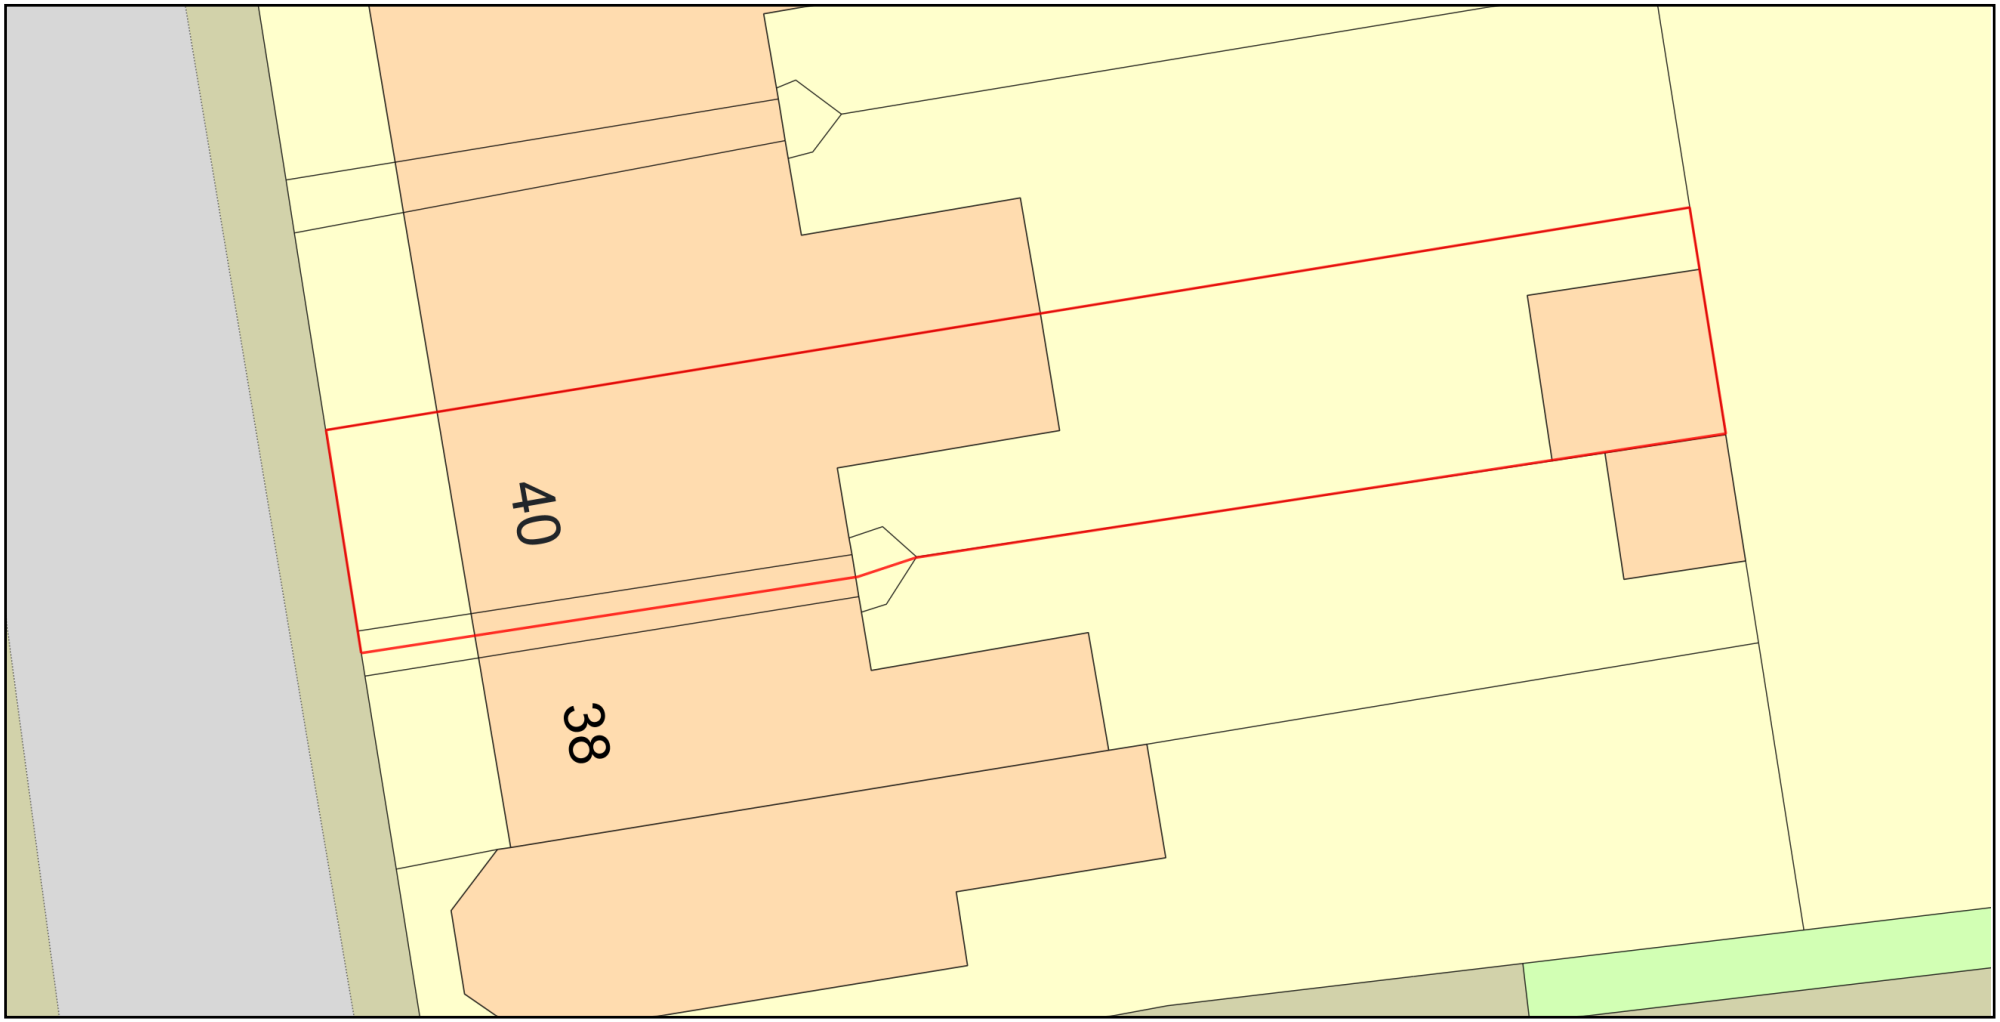

0 10

Metres

N

ReQuestaPlan

Plan Produced for: Amber Valley Council

Date Produced: 29 Jun 2022

Plan Reference Number: TQRQM22178164728269

Scale: 1:200 @ A4

© Crown copyright and database rights 2021 OS 100042766