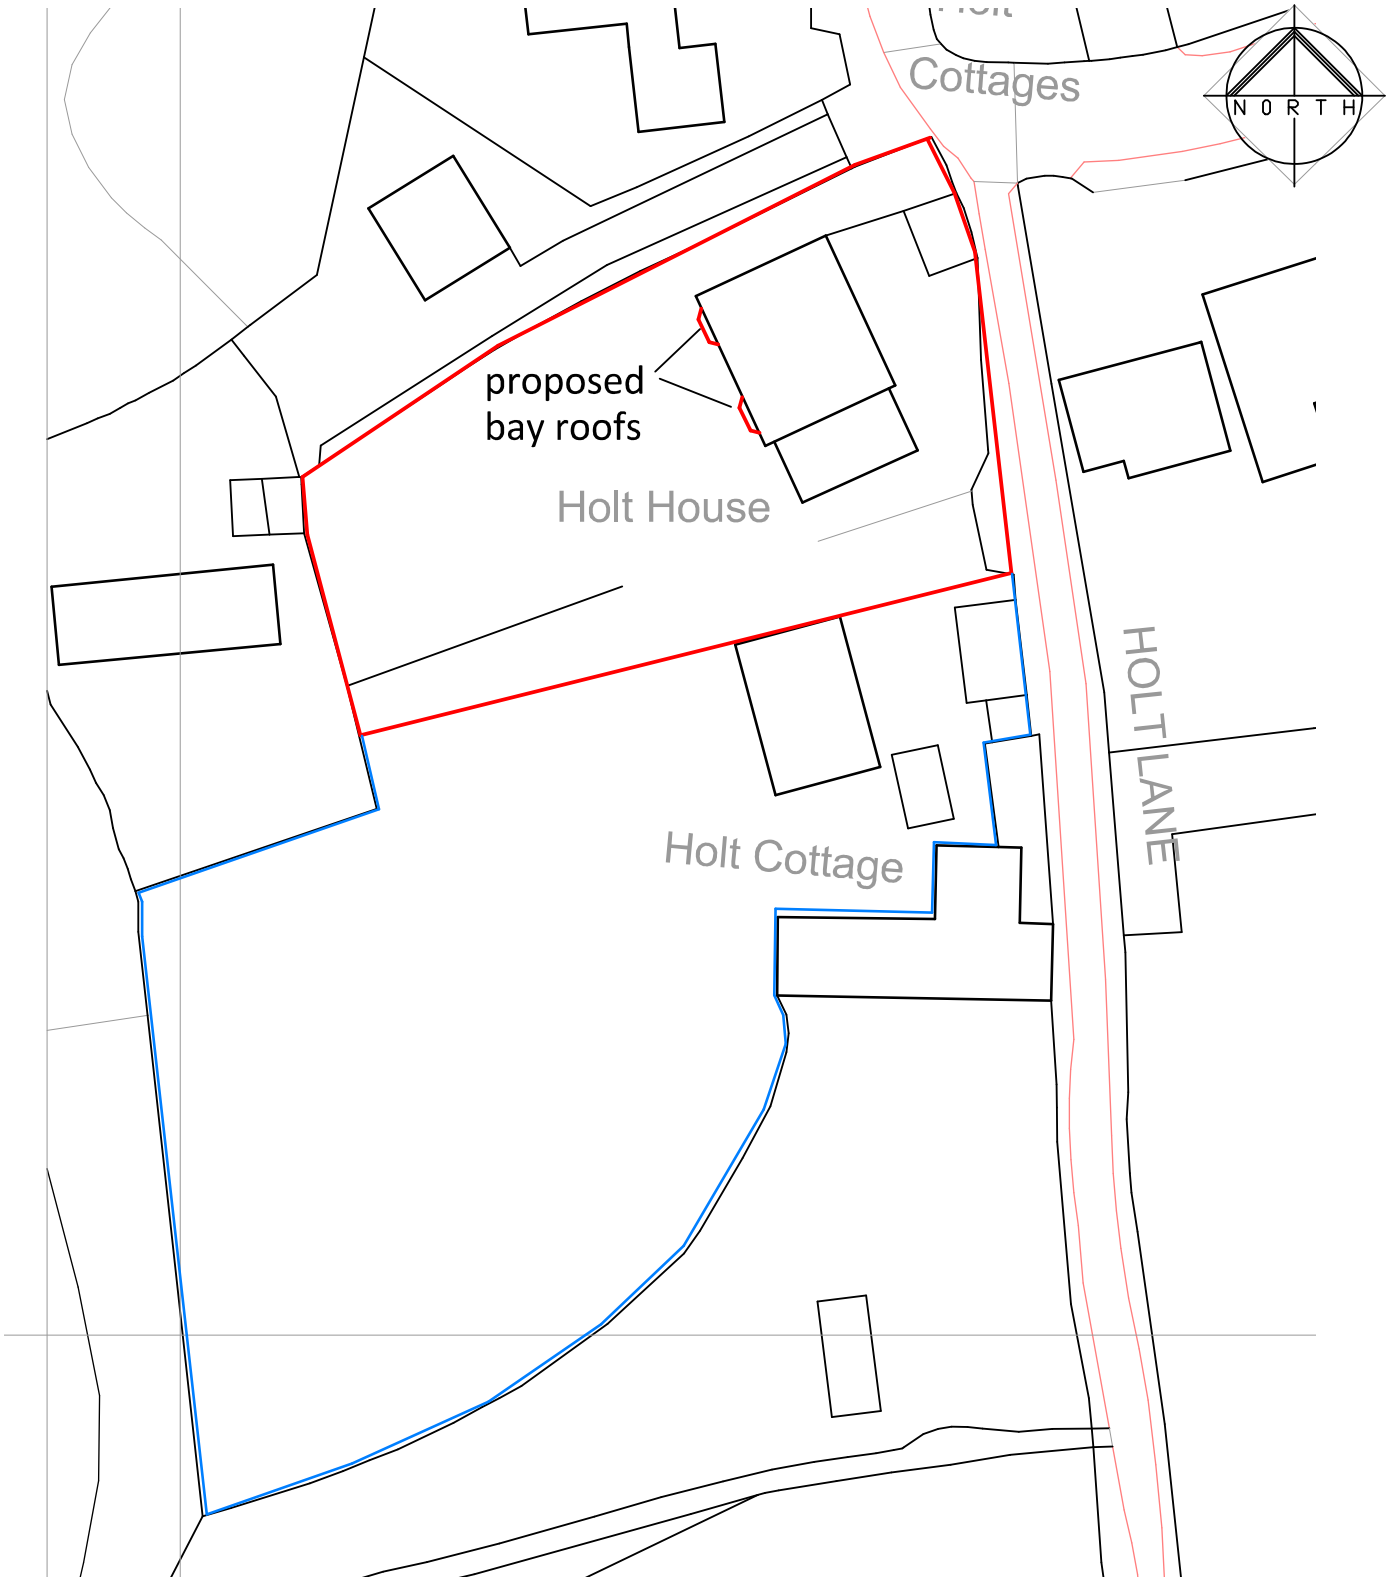

Crown Copyright and database rights 2019 OS 100019980

Block Plan 1:500

0 10 20 30 40 50
Metres

Holt House
Holt Lane
Lea
Matlock
DE4 5GQ