Revision		Date
A	Changes to access point	24/03/2022
B	Path updated	29/09/2022

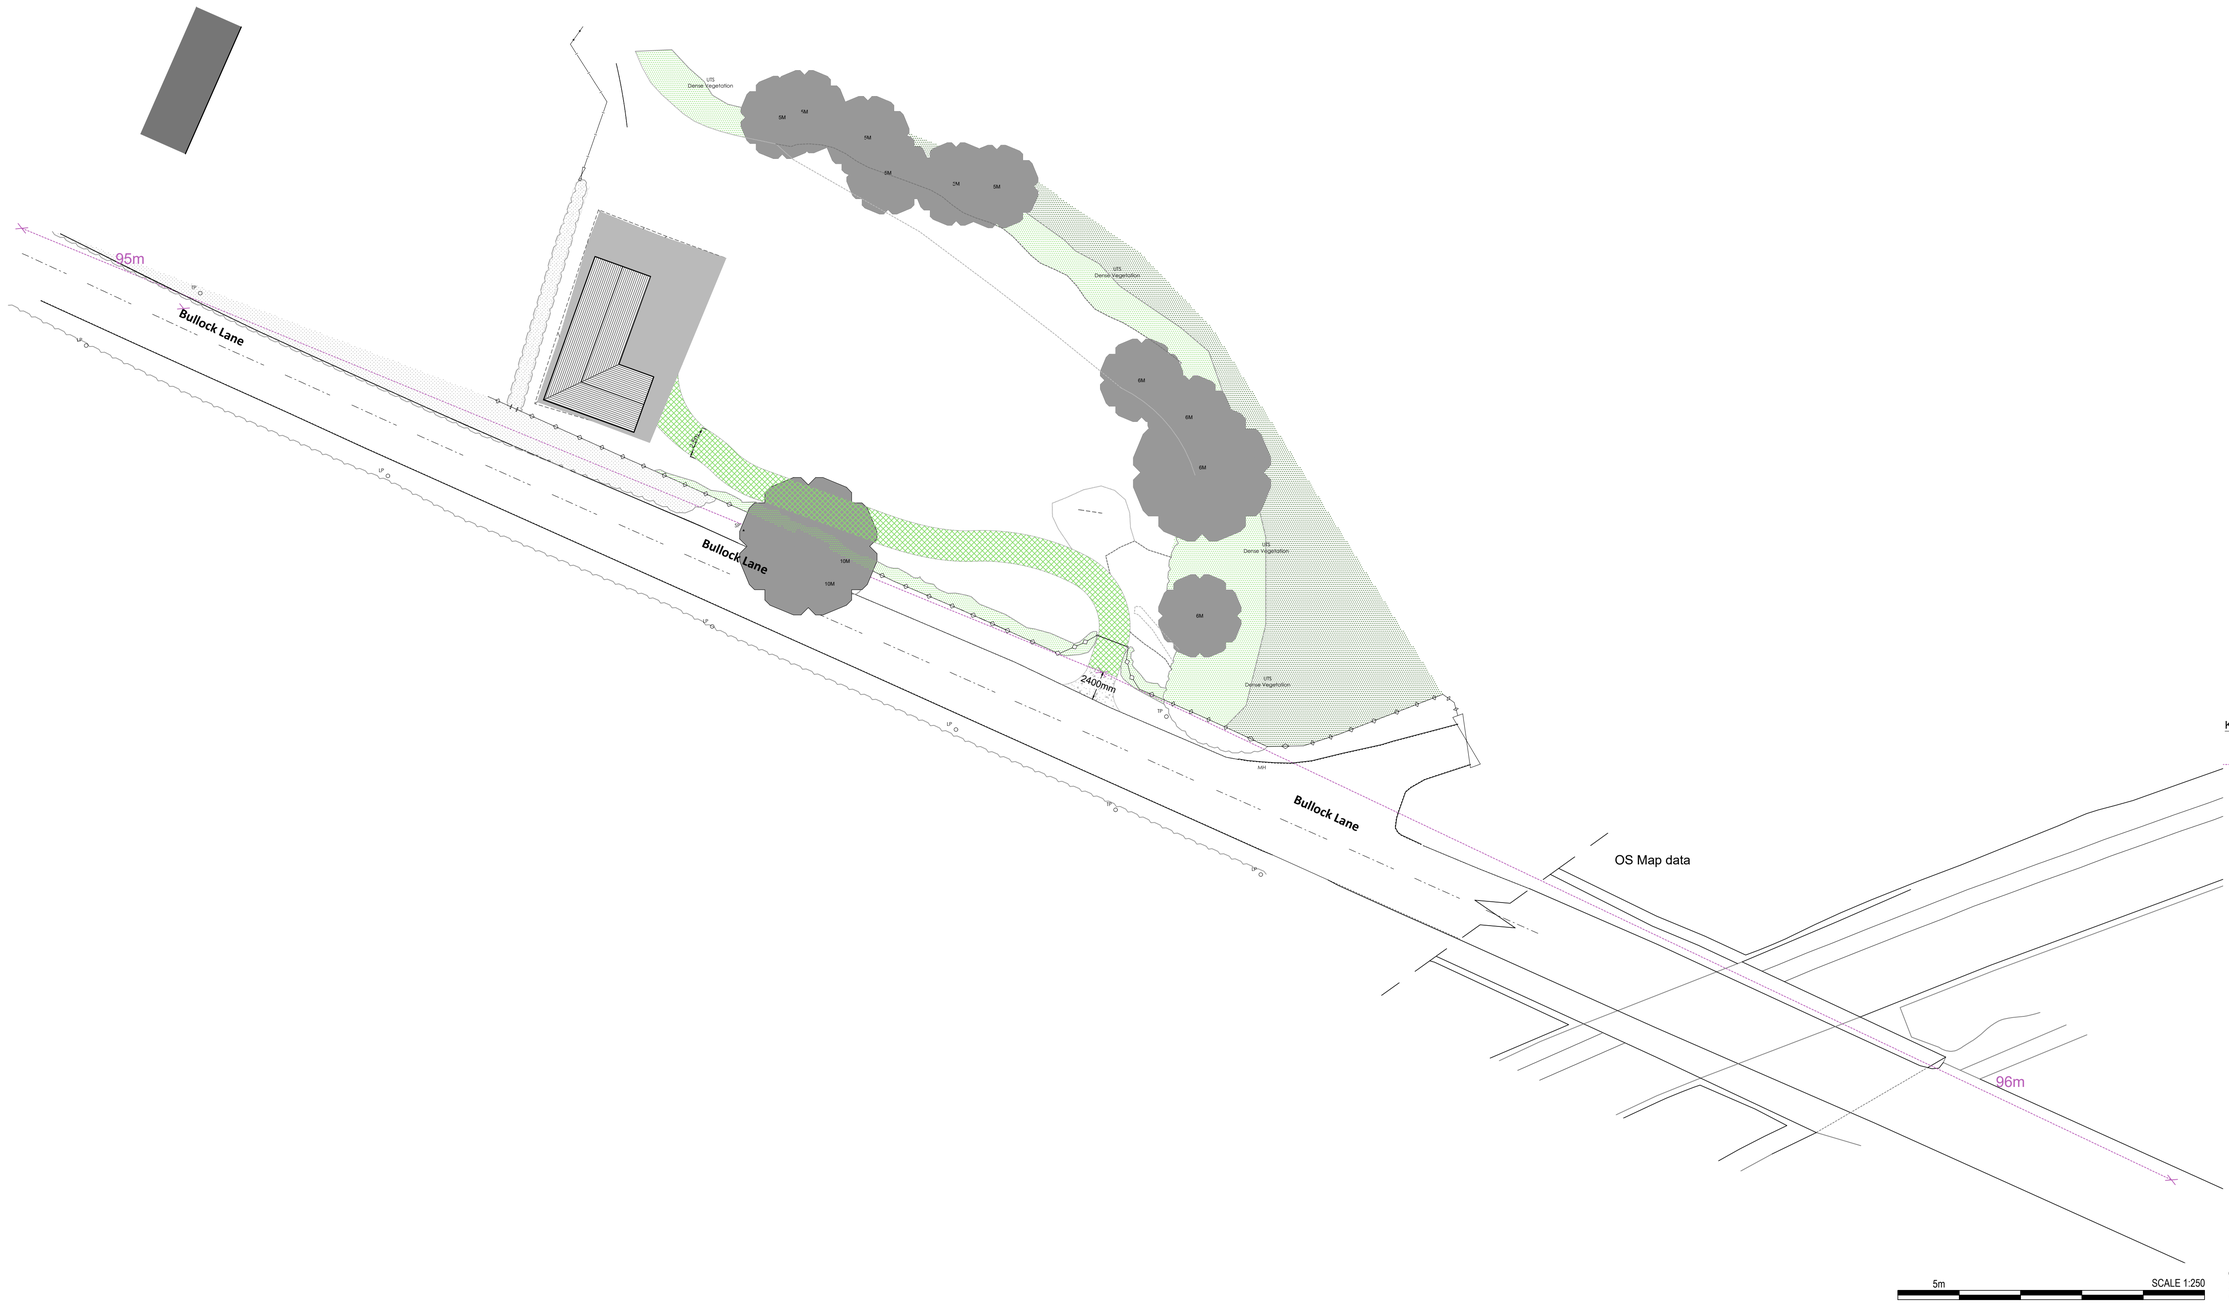

Key

Viability splay
Eastward bound = 96m
Westward bound = 95m

PlanningDesign
Second Floor, Suite 3
Woburn House
Vernon Gate
Derby DE1 1UL
Tel: 01332 347 371
E-mail: info@planningdesign.co.uk
www.planningdesign.co.uk

CLIENT
Mr & Mrs Clarke

STATUS:
PLANNING

PROJECT DESCRIPTION:
Change of use of land for private equestrian use, the erection of a stable building and the formation of a new vehicular access

DRAWING TITLE:
SITE PLAN AS PROPOSED VISIBILITY SPLAY

DRAWN BY:	CHECKED BY:
MJK	AS
DRAWING NUMBER: 006	REVISION: B
SCALE: 1:250 @ A1	DATE: January 2022

DRAWING REF:
3655 - 006

© COPYRIGHT EXISTS ON THE DESIGNS AND INFORMATION SHOWN ON THIS DRAWING. The Contractor must verify all dimensions on site before making shop drawings or commencing work of any kind. No dimensions to be scaled from this drawing. Architect to be notified of any discrepancies in dimensions immediately