CHAPEL STREET

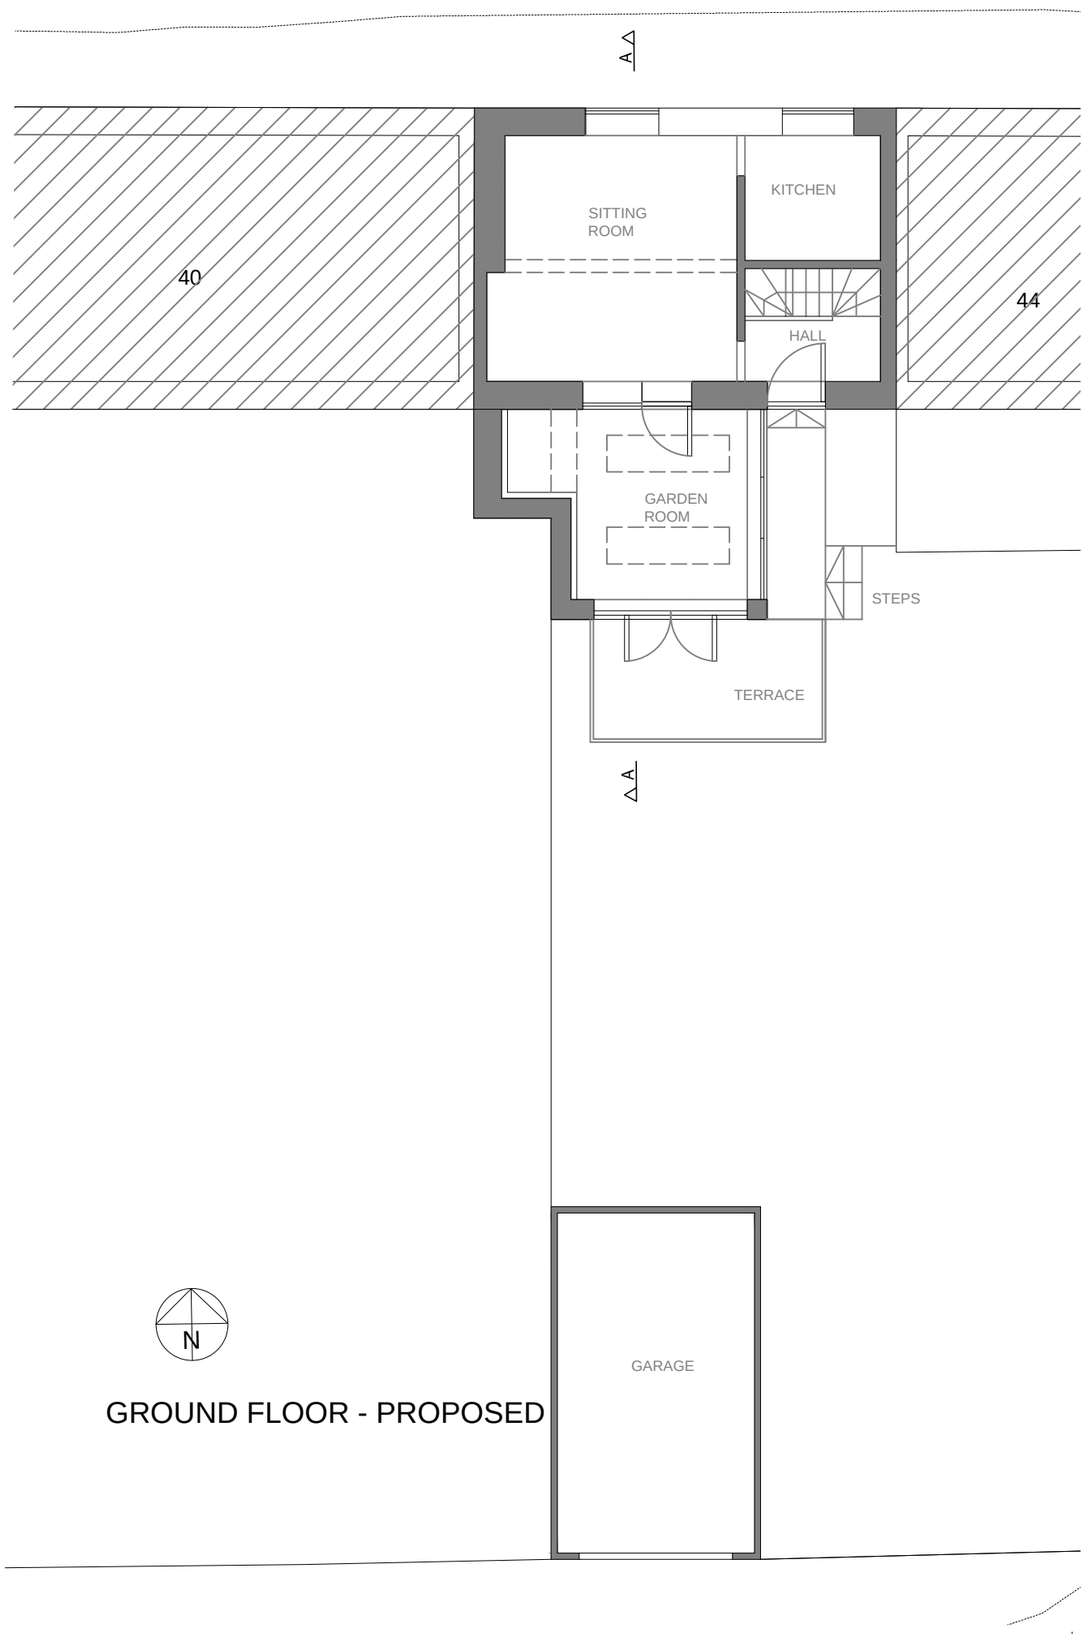

GROUND FLOOR - PROPOSED

CHAPEL STREET

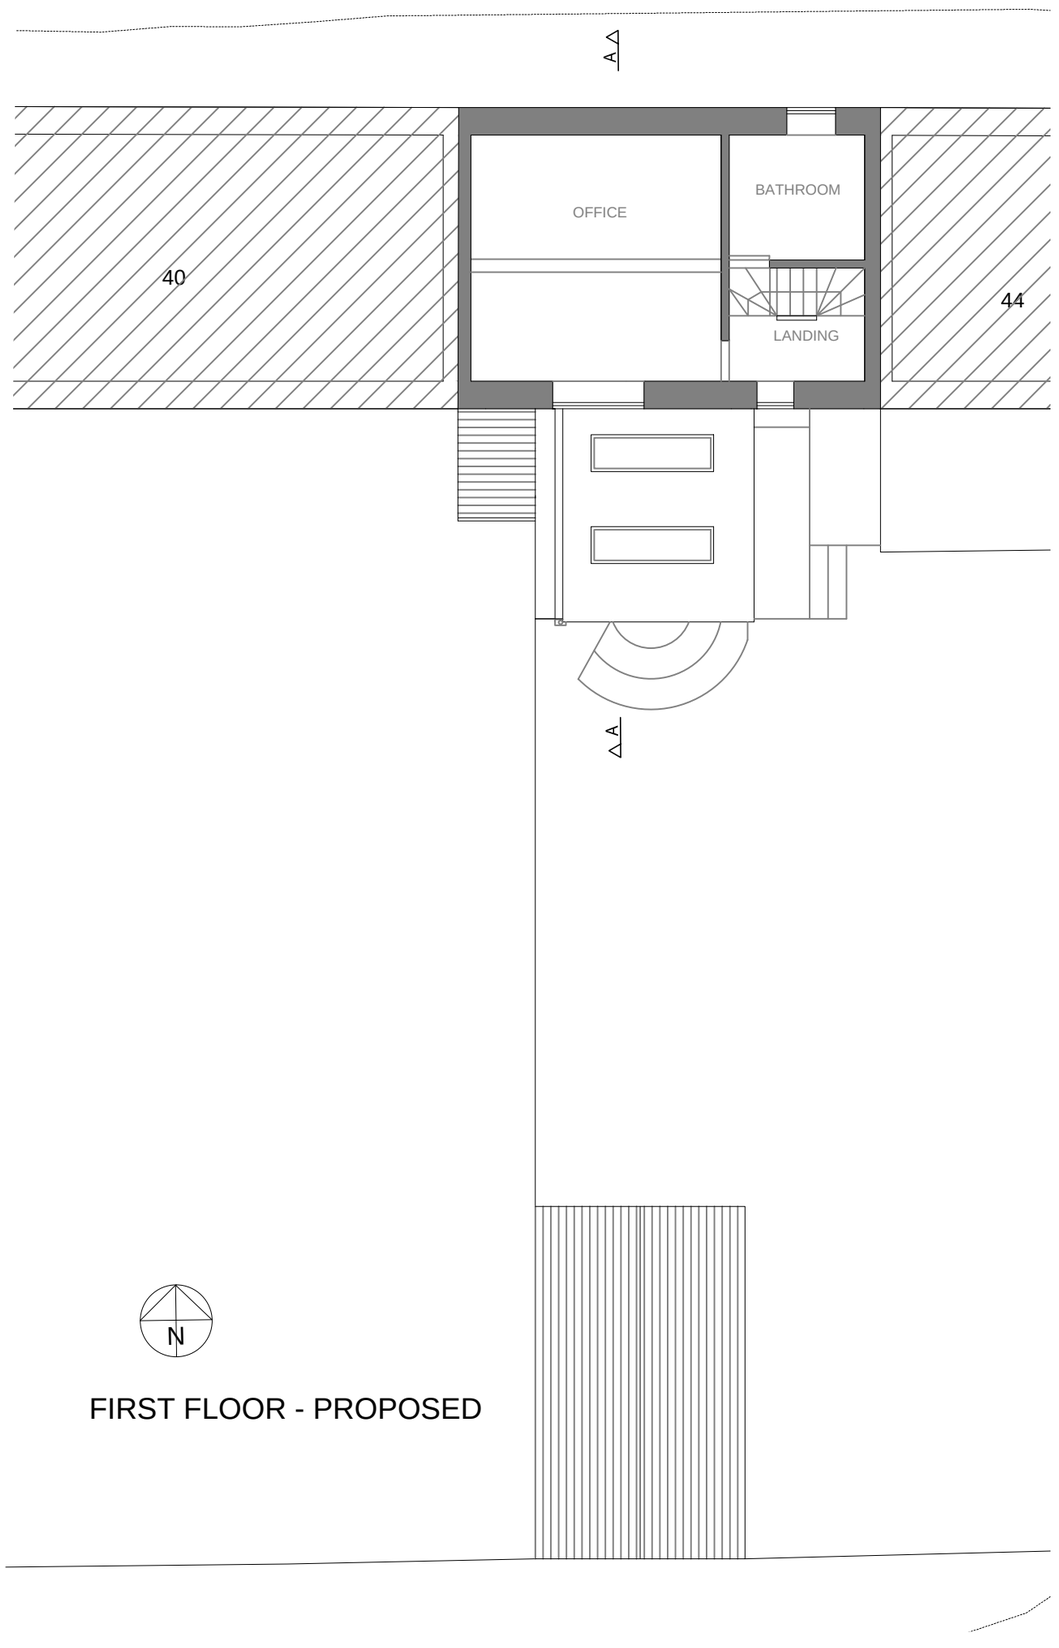

FIRST FLOOR - PROPOSED

Rev	Date	Drawn	Eng	Amendment
A	01.10.22	GB	GB	Planning

42 CHAPEL STREET
HOLBROOK

PLANS
PROPOSED

Drawn GB	Eng GB
Scales 1:100@A3	
Drawing No	Rev
1227/P05	A

BABENKO ASSOCIATES
BUILDING DESIGN & CONSULTANCY

Wirksworth, Derbyshire www.babenko-associates.com