Revision		Date
A	Boundary updated	30/09/2022

N
W E
S

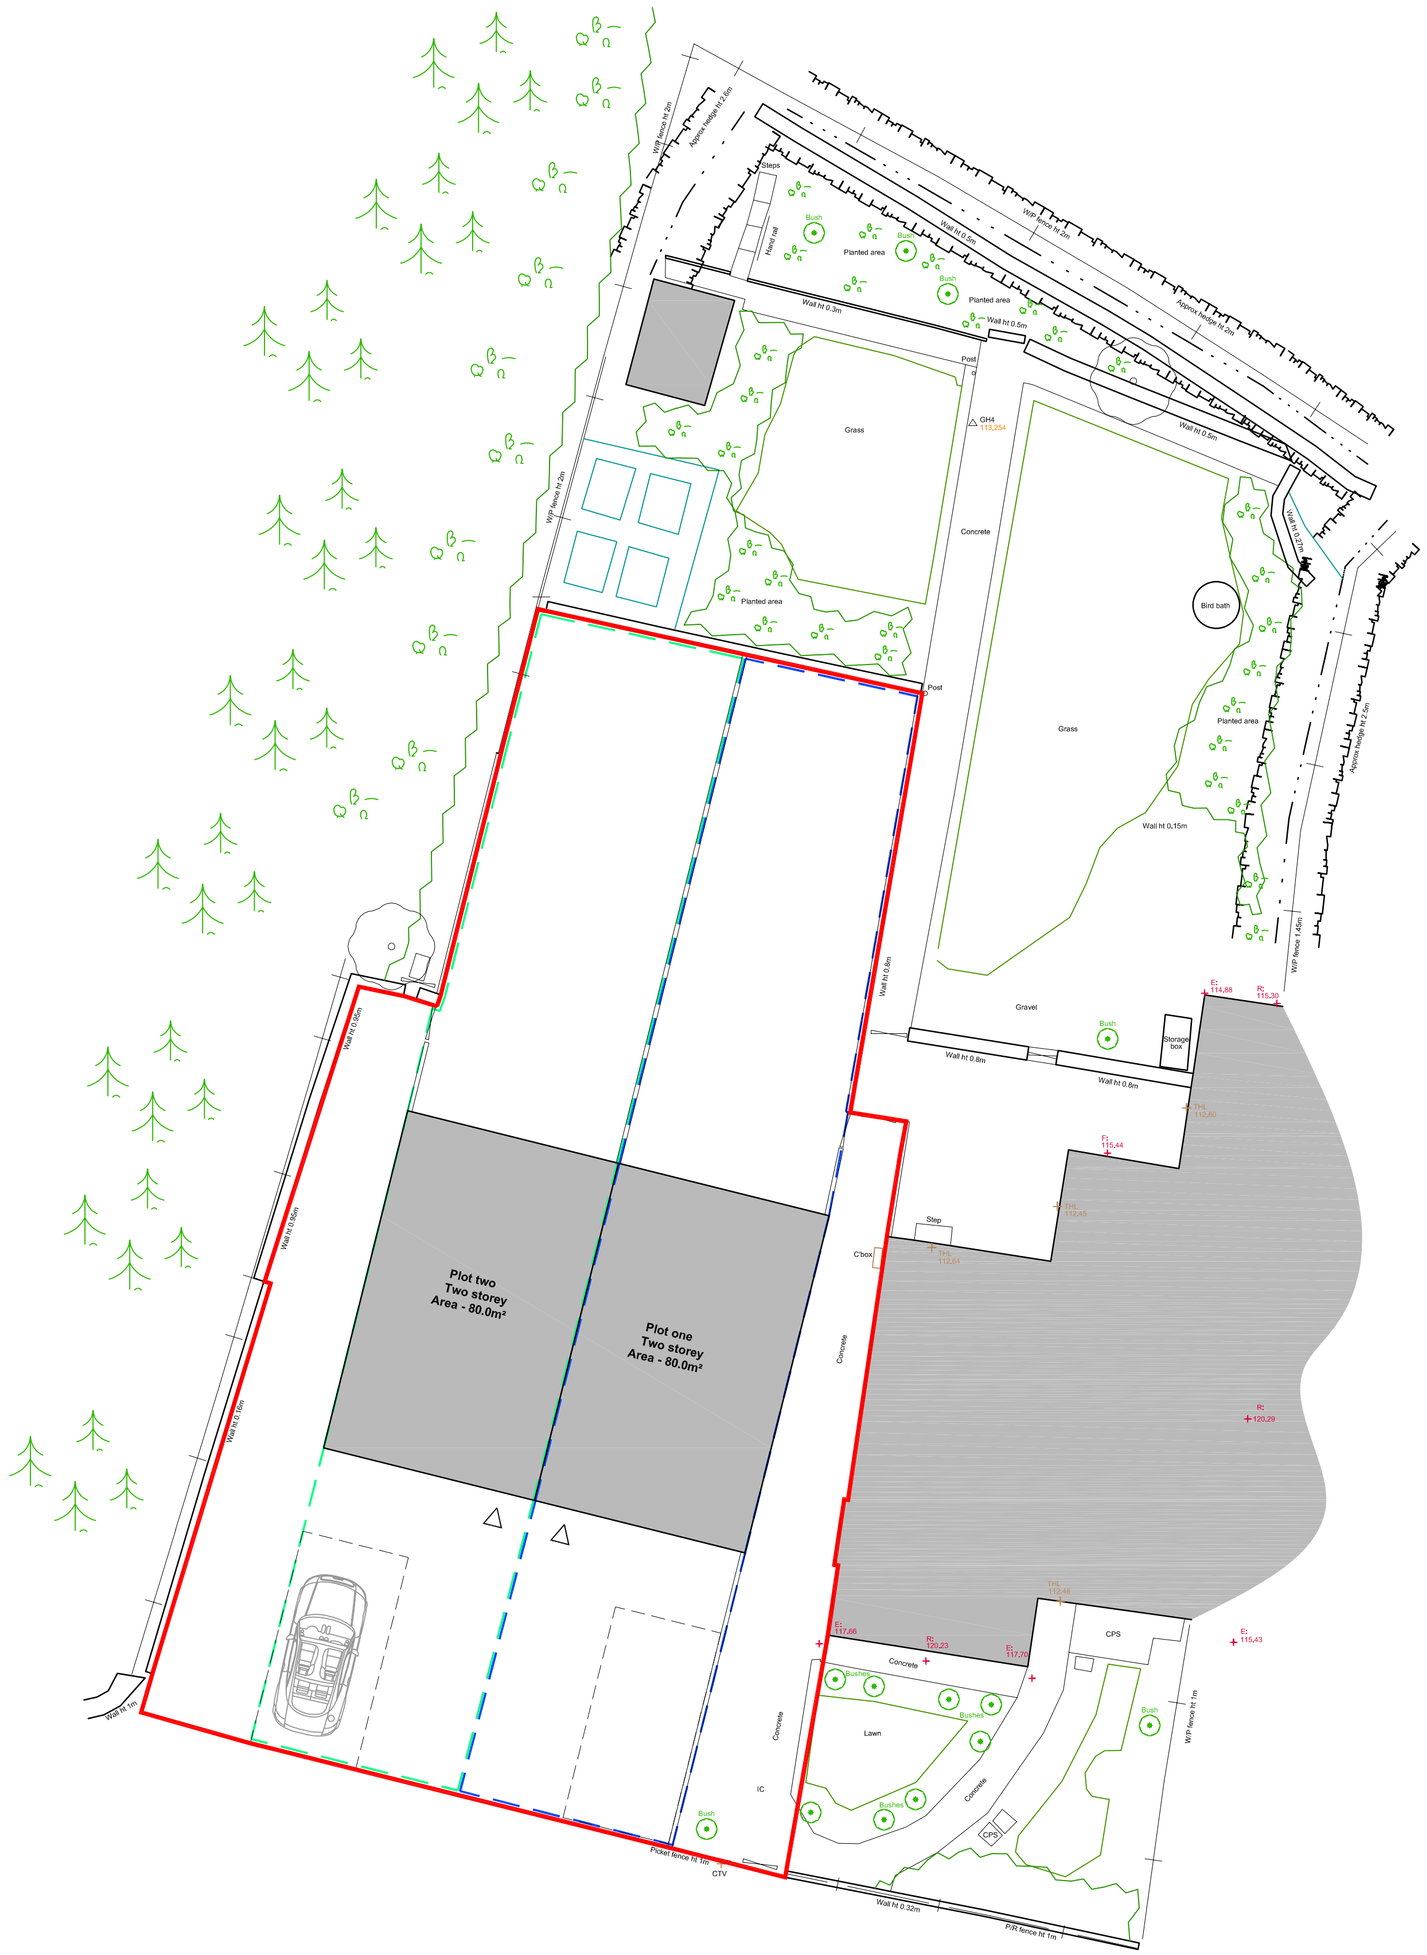

Proposed Site Plan

Total site area - 338.5m²

Plot one site area - 128.7m²

Plot two site area - 131.5m²

PlanningDesign
Second Floor, Suite 3
Woburn House
Vernon Gate
Derby DE1 1UL
Tel: 01332 347 371
E-mail: info@planningdesign.co.uk
www.planningdesign.co.uk

CLIENT: Wayne Travers	
STATUS: PLANNING	
PROJECT DESCRIPTION: Erection of two dwelling houses	
DRAWING TITLE: Proposed site plan	
DRAWN BY: MK	CHECKED BY: AS
DRAWING NUMBER: 010	REVISION: A
SCALE: 1:100@A1	DATE: August 2022
DRAWING REF: 3925 - 010	

© COPYRIGHT EXISTS ON THE DESIGNS AND INFORMATION SHOWN ON THIS DRAWING. The Contractor must verify all dimensions on site before making shop drawings or commencing work of any kind. No dimensions to be scaled from this drawing. Architect to be notified of any discrepancies in dimensions immediately