Site Plan

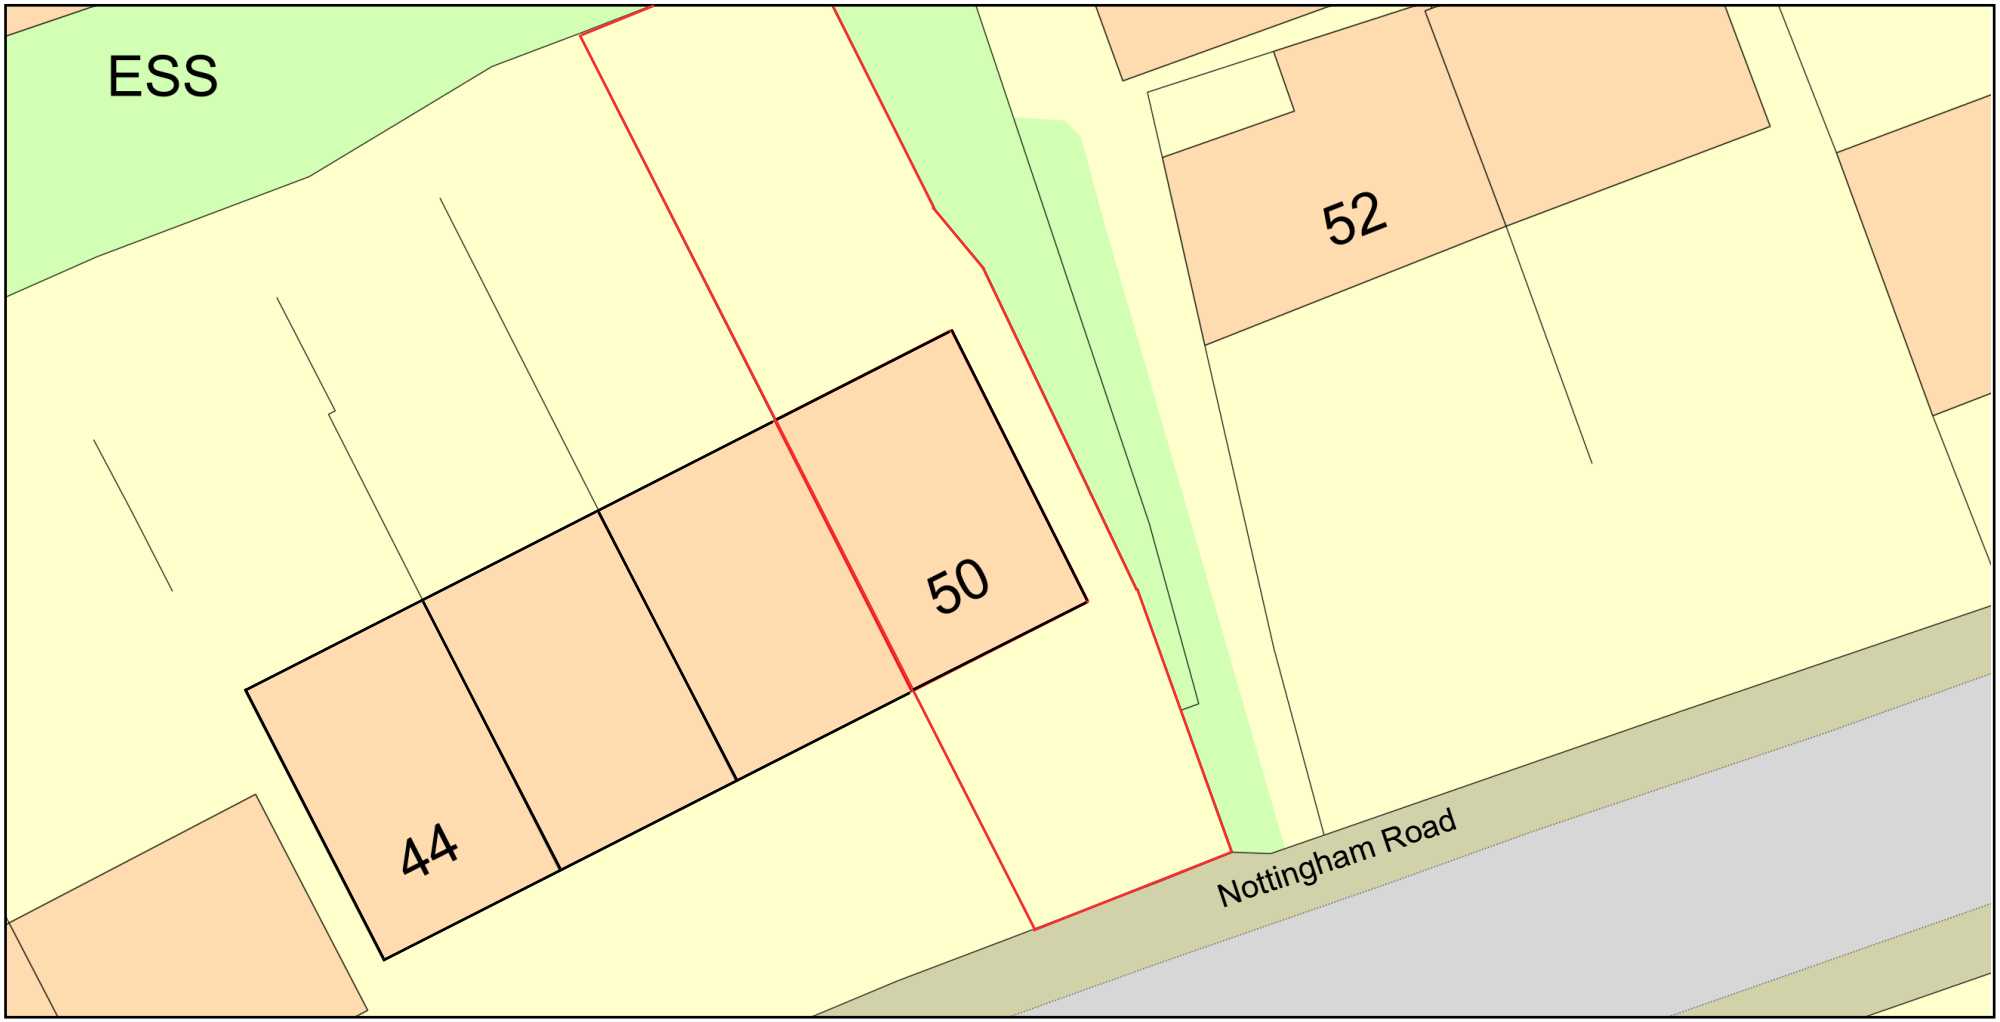

ReQuestaPlan

Plan Produced for: Jodeana Powell

Date Produced: 04 May 2022

Plan Reference Number: TQRQM22124205701161

Scale: 1:200 @ A4

© Crown copyright and database rights 2021 OS 100042766