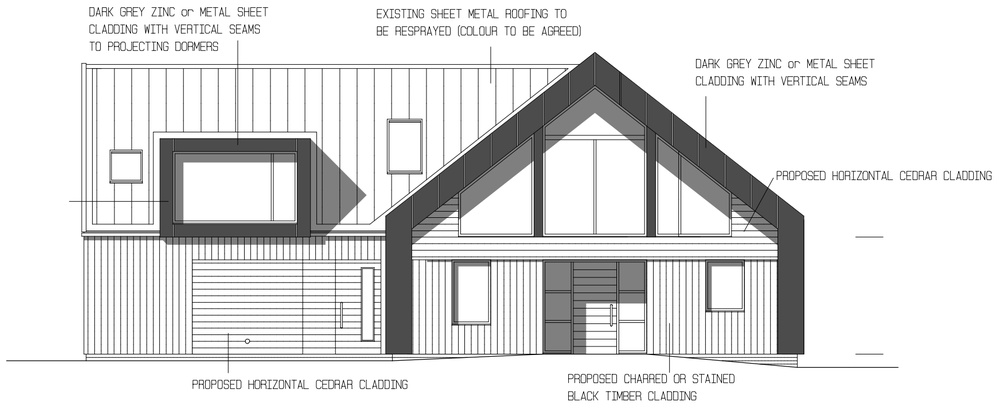

FRONT ELEVATION from WIRKSWORTH ROAD

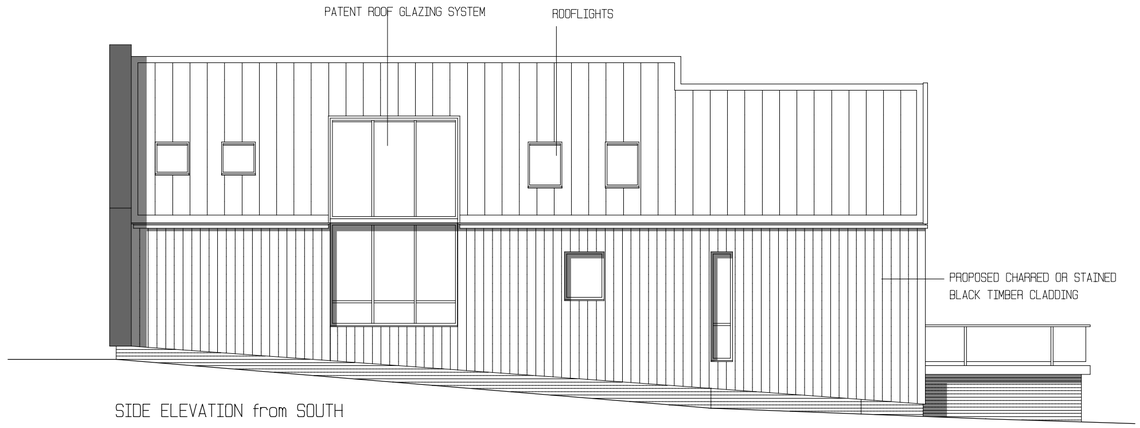

SIDE ELEVATION from SOUTH



REAR GARDEN ELEVATION from EAST

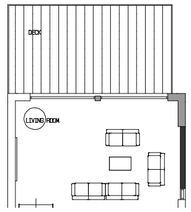



SIDE GARDEN ELEVATION from NORTH

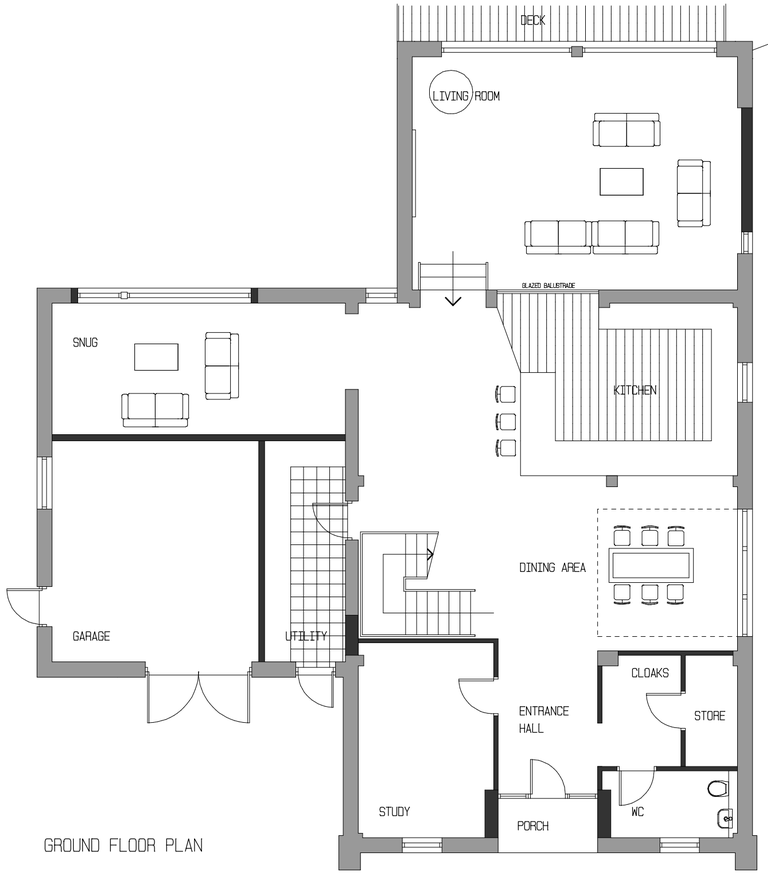

GROUND FLOOR PLAN

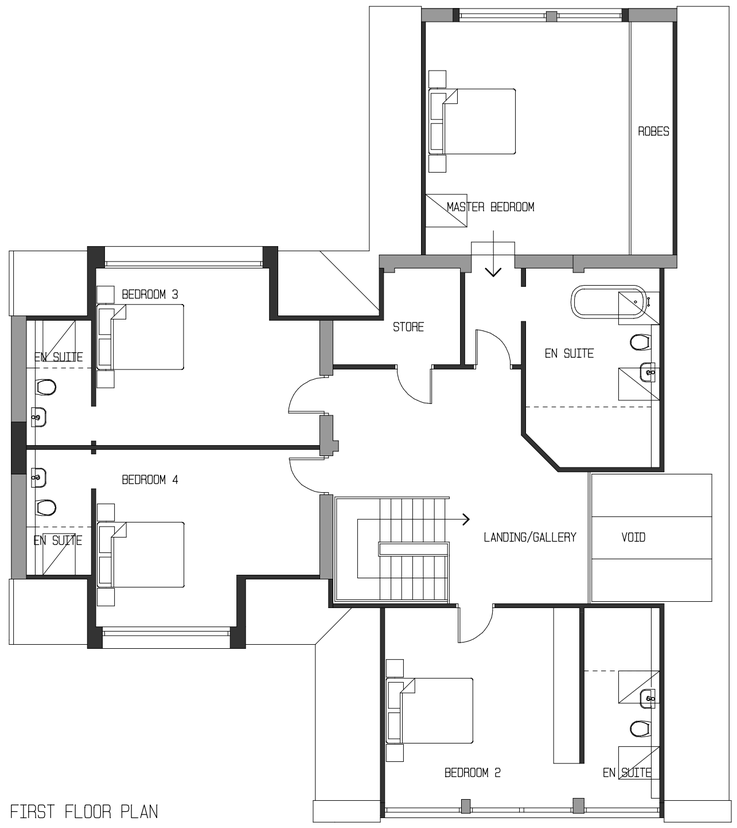

FIRST FLOOR PLAN

MATERIALS:

ROOF - EXISTING PROFILED METAL CLADDING PANELS TO BE RESPRAYED BY SPECIALIST. COLOUR TO BE DARK GREY.
WALLS -
FEATURE DARK GREY METAL SHEET CLADDING SURROUND TO DORMERS AND FRONT ELEVATION.
HORIZONTAL CLADDING TO BE CEDAR OR SIBERIAN LARCH - NATURAL WITH UV PROTECTION
VERTICAL CLADDING TO BE BURNT LARCH. COLOUR TO BE CHARCOAL.
EXTERNAL WINDOWS and DOORS -
ALUMINIUM DOUBLE OR TRIPLE GLAZED UNITS. FRAME COLOUR TO BE ANTHRACITE GREY.
RAINWATER GOODS -
METAL GUTTERS AND DOWNPIPES. COLOUR TO BE ANTHRACITE GREY.
BOUNDARY TREATMENTS - 900mm HIGH MASONRY WALLS (NOMINAL 225mm THICKNESS).

REVISIONS
A MAIN ELEVATION AMENDED. 02-06-2022
B MATERIALS SPECIFICATION ADDED. BLOCK PLAN UPDATED. 06-06-2022

PLANS AND ELEVATIONS AS PROPOSED		DATE : MAY 2022
0 3 metres	DAVID SWANN ARCHITECT 14 BURLEY HILL ALLESTREE DERBY DE22 2ET	CORN STORE CONVERSION WIRKSWORTH ROAD IDRIDGEHAY DERBYSHIRE DE56 2SB
	DWG. NO. HICK - 02B	SCALE 1 : 100 @ A2