Do not scale this drawing. All discrepancies to be clarified with project Architect. If in doubt ask.



1 **Existing Front Elevation**
Scale: 1 : 100

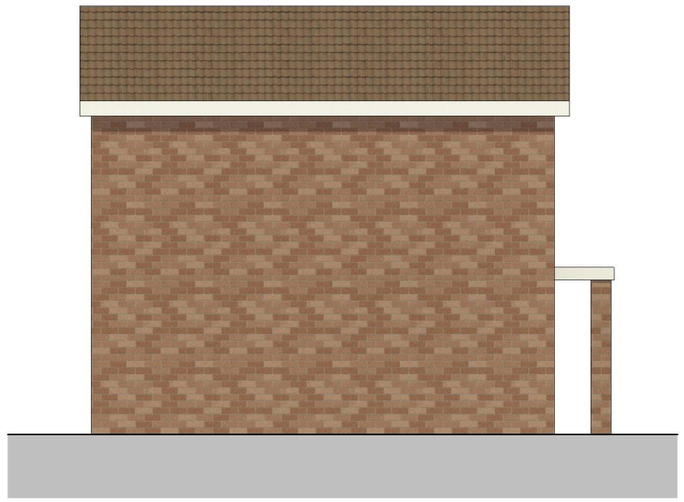

2 **Existing Side Elevation**
Scale: 1 : 100

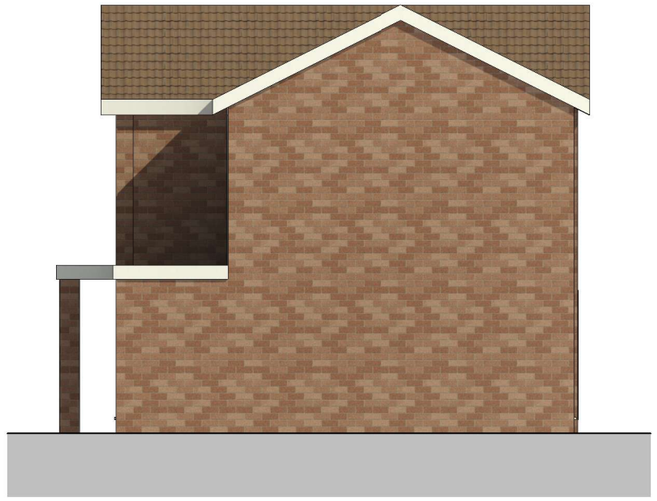

3 **Existing Side Elevation 2**
Scale: 1 : 100



4 **Existing Rear Elevation**
Scale: 1 : 100

Rev	Date	Description	By	Chk'd
B	28.09.21	Building Regulations application issue	EB	HB
A	21.05.21	Planning application issue	EB	HB

hampton booth

Client
Mrs Rosie Stephenson

Project
Proposed Single Storey Front Extension
26 Millersdale Close,
Belper
Derbyshire
DE56 1HP

Drawing Title
Existing Elevations

Scale	Sheet Size	Date
1 : 100	A3	23.04.21

Revision
B