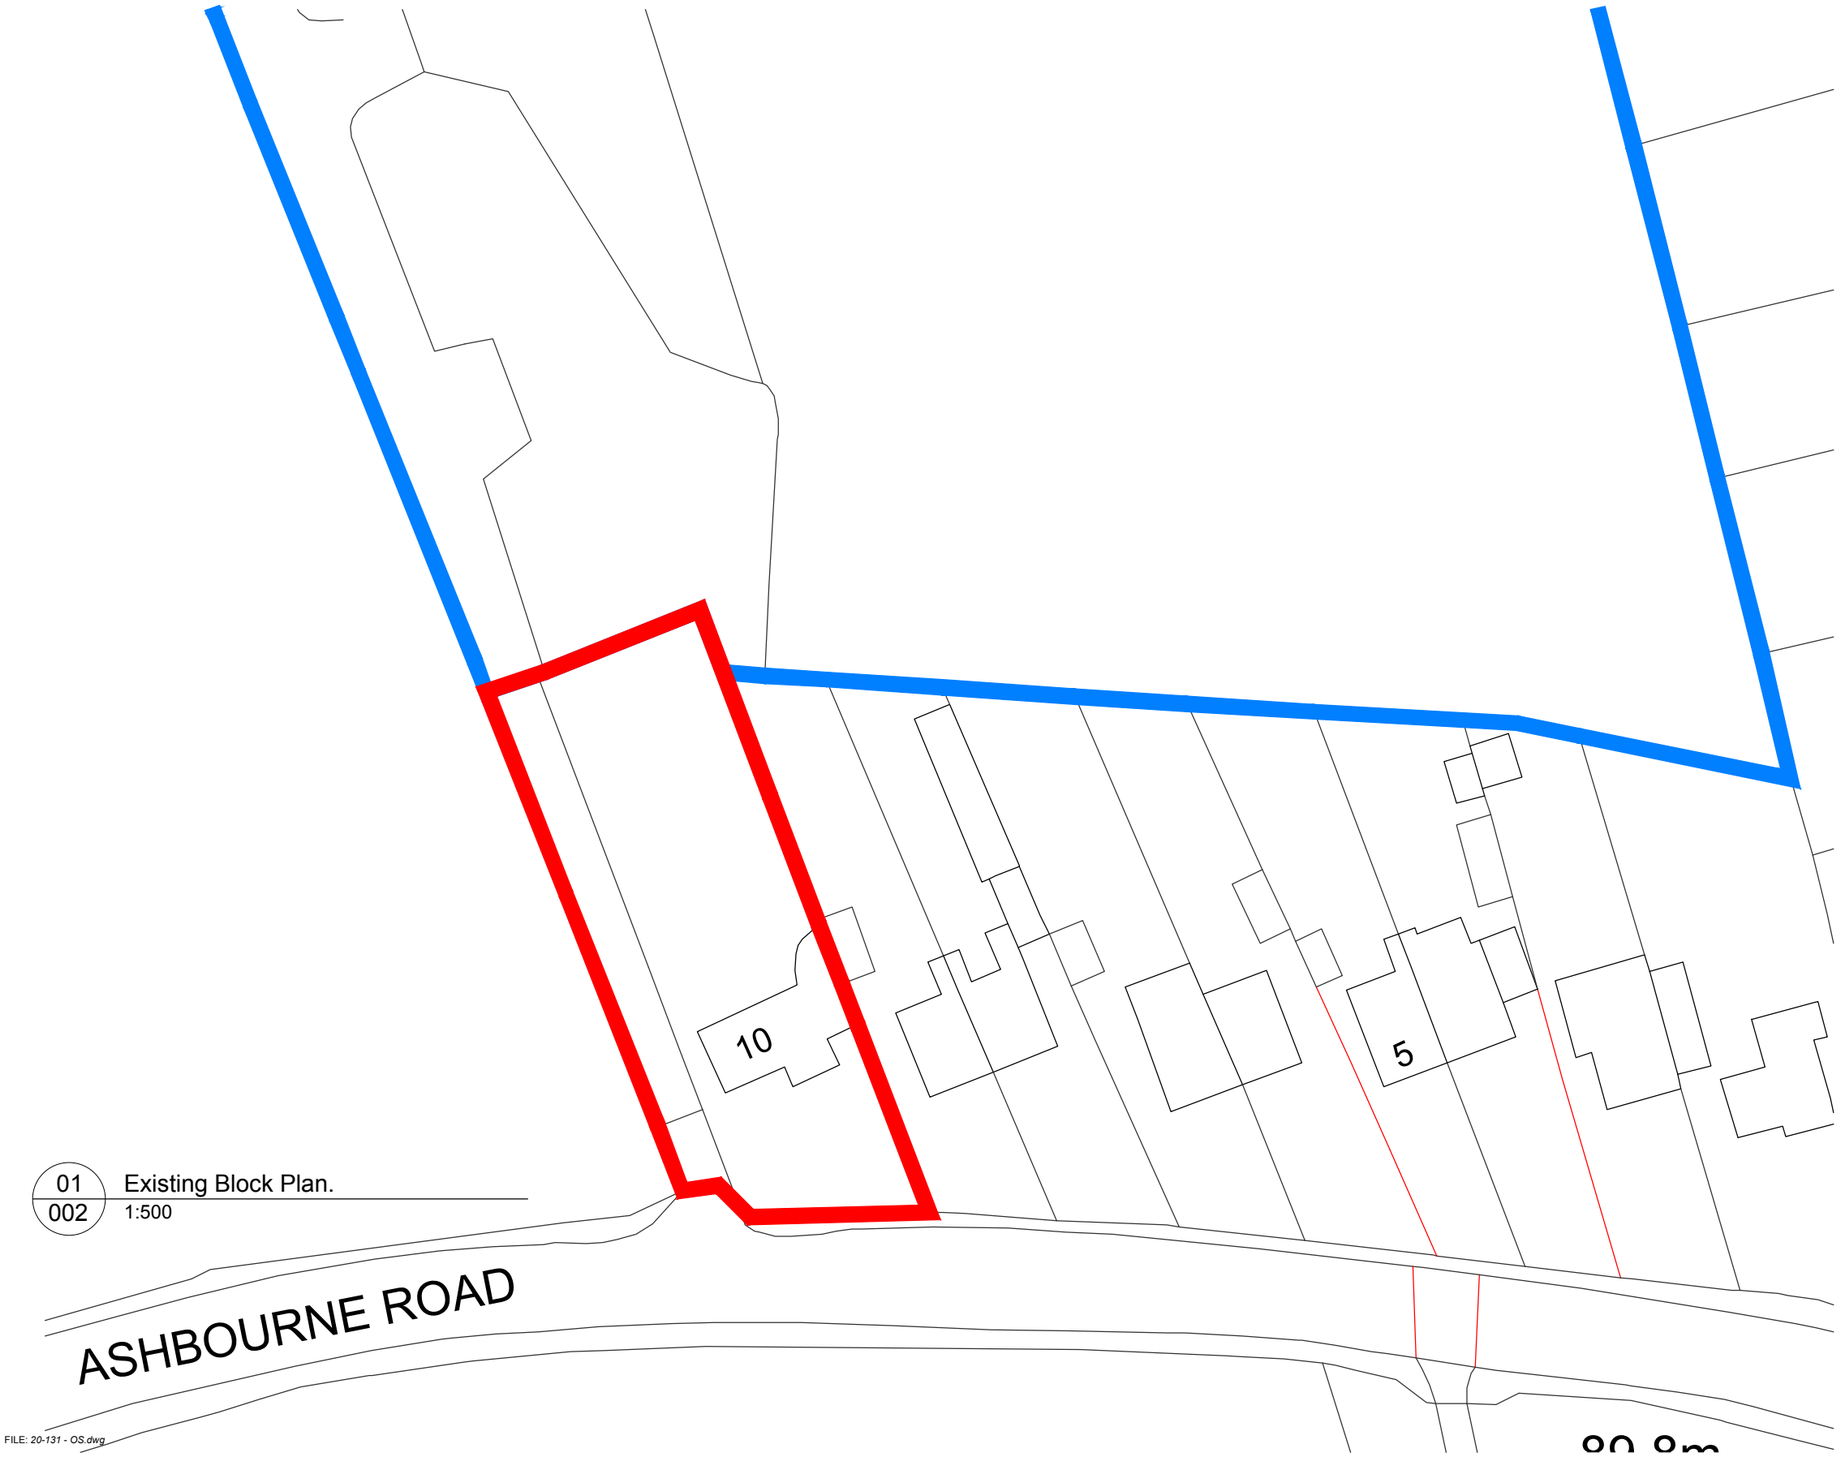

01
002
Existing Block Plan.
1:500

FILE: *20-131 - OS.dwg*

N

NOTES:
1. Insert note.

Rev.	Drawn	Comments	Date

Status Planning Application

dkmy architects ltd
Davidson Keighley Marston Ya
dkmy architects
a: 10 Spencer Road, Belper, Derbyshire DE5 1JY
e: info@dkmy.co.uk
m: 07847 328 233
w: www.dkmy.co.uk

PROJECT
Proposed extension to 'Meadow Edge'
10 Ashbourne Rd, Belper. DE56 2DA

CLIENT
Mr. A. Glendinning

TITLE
Existing Block Plan.

DRAWN	CHECKED	
/		
NUMBER	REVISION	ORIGINAL SIZE
20-131-08-02		A3
SCALE	DATE	
1:500		