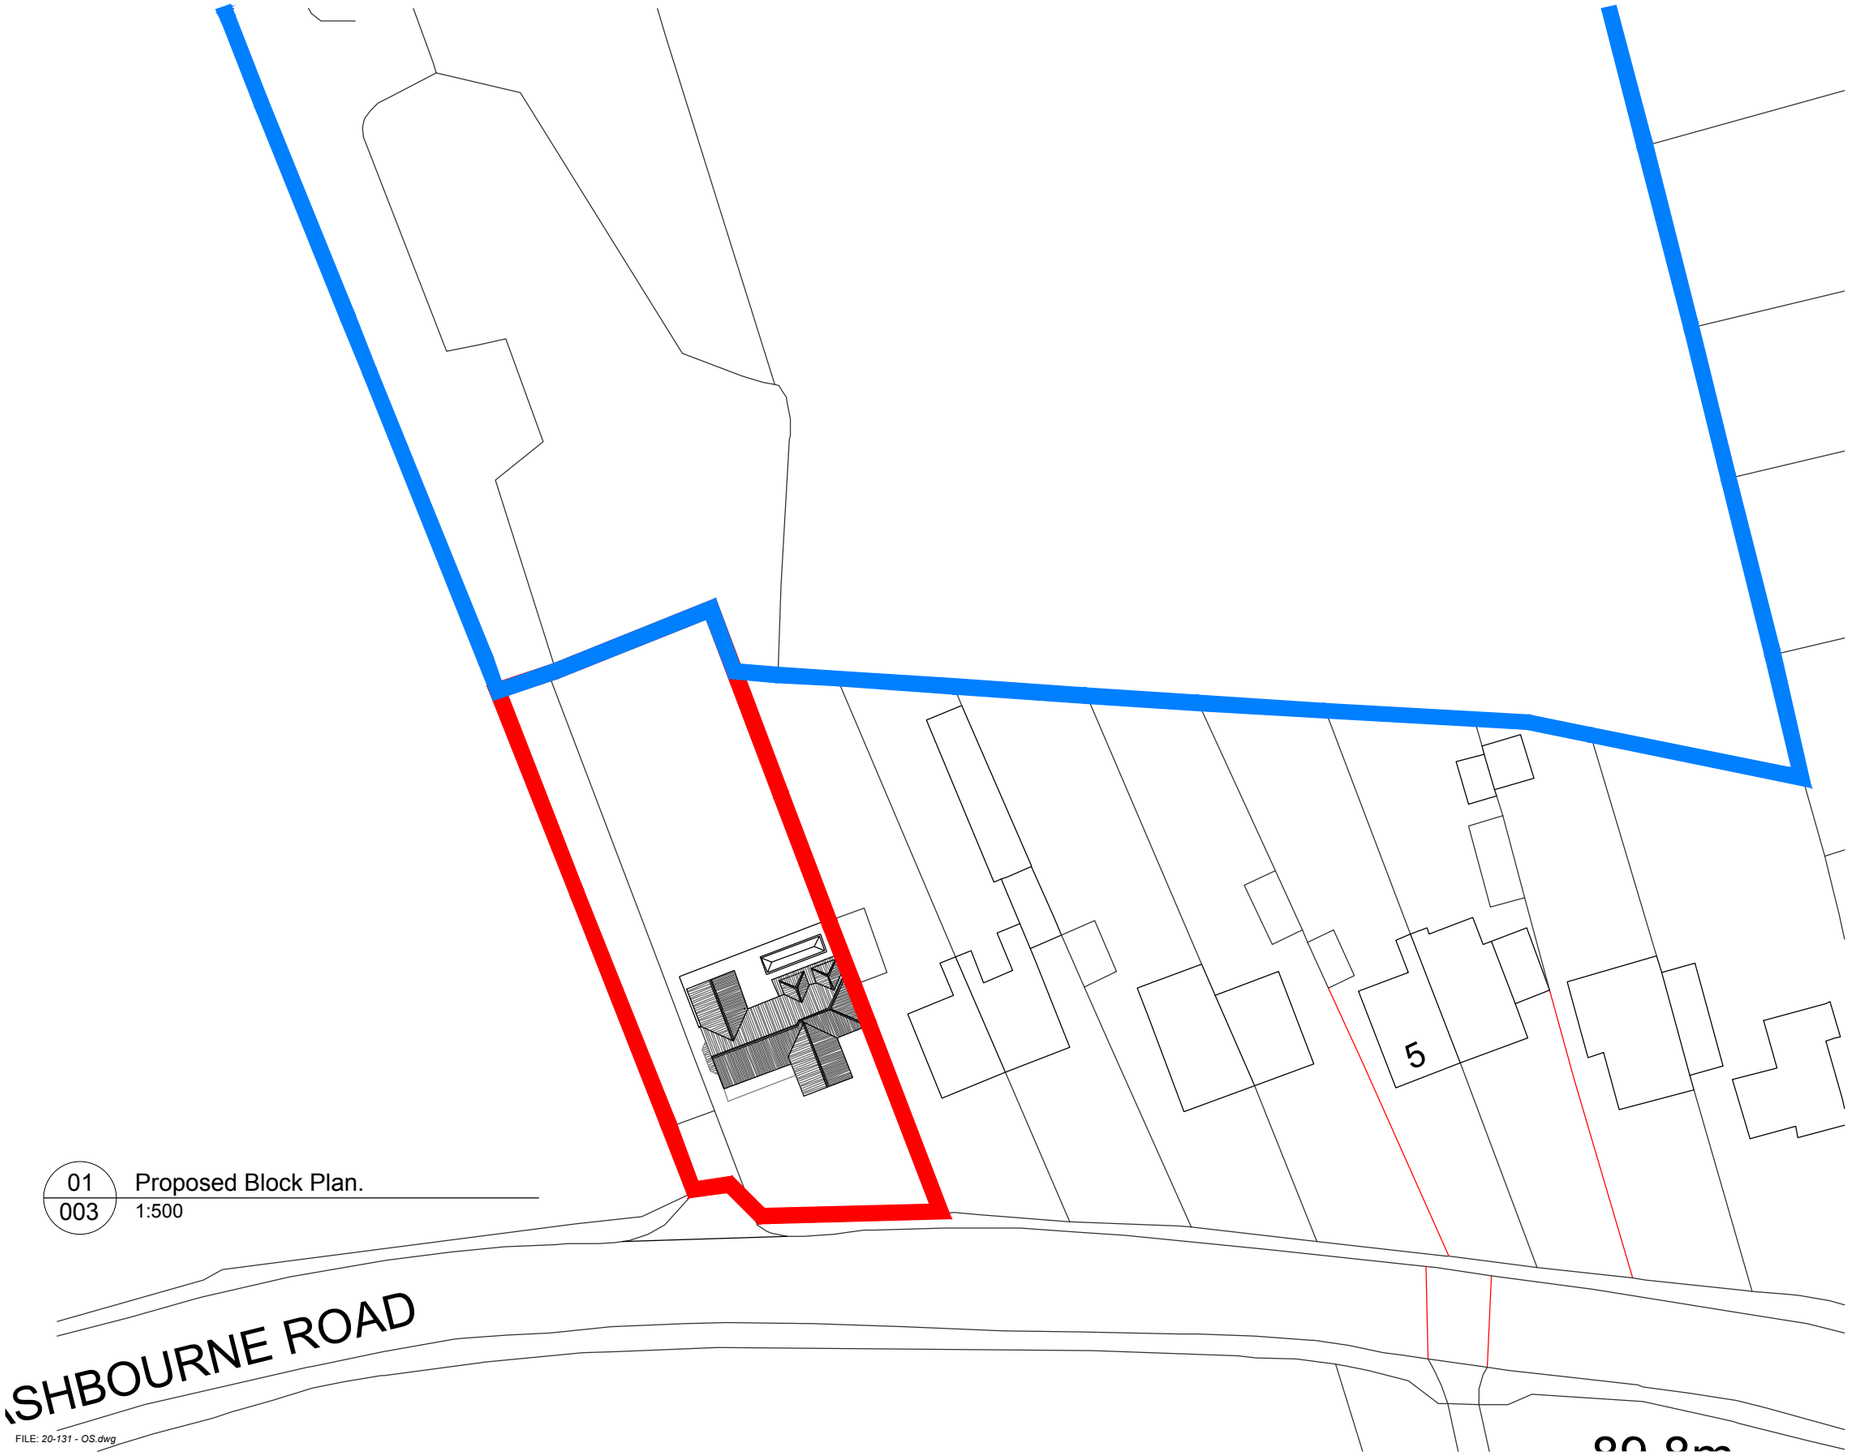

NOTES:
1. Insert note.

01 / 003 Proposed Block Plan.
1:500

FILE: 20-131 - OS.dwg

Rev.	Drawn	Comments	Date

Status Planning Application

dkmy architects ltd
Davidson Keighley Marston Ya
dkmy architects
a: 10 Spencer Road, Belper, Derbyshire DE5 1JY
e: info@dkmy.co.uk
m: 07847 328 233
w: www.dkmy.co.uk

PROJECT
Proposed extension to 'Meadow Edge'
10 Ashbourne Rd, Belper. DE56 2DA

CLIENT
Mr. A. Glendinning

TITLE
Proposed Block Plan.

DRAWN /
CHECKED
NUMBER 20-131-08-03
REVISION
ORIGINAL SIZE A3
SCALE 1:500
DATE