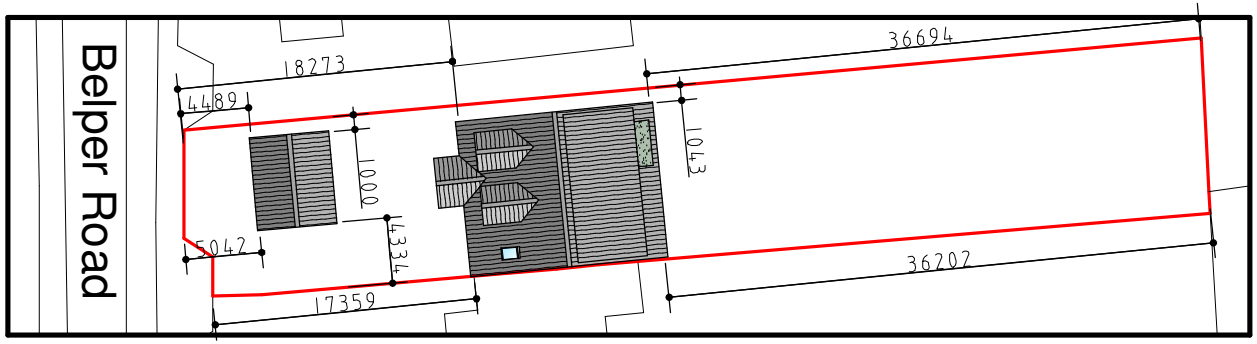


01
02

# SITE PLAN
SCALE 1:500

Notes:

## Amendments

| No. | Description | Date |
|---|---|---|
| A | Original | 29 Sept 2022 |
| B | - | - |
| C | - | - |
| D | - | - |
| E | - | - |
| F | - | - |
| G | - | - |
| H | - | - |
| I | - | - |
| J | - | - |

Josef ARCHITECTURE

69 Laceyfields Road
Heanor
Derbyshire
DE75 7HJ

t: 01773 68 72 68

info@josefarchitecture.co.uk
josefarchitecture.co.uk

Company No. 06264542

Project:
Proposed redevelopment comprising of extensions, detached garage and rooms in the roof.

Employer:
Mr Wilson & Ms Beardmore

Site Address:
30 Belper Road
Holbrook
Derbyshire
DE56 0SX

Title:
Site Plan

| Scale | 1:500 | Drawing | 22/005/02 |
|---|---|---|---|
| Size | A4 | Drawn By | JAS |

Do not scale from these drawings. All dimensions shown are nominal and must be checked on site prior to ordering materials or commencing of works. These drawings are Copyright protected. They may not be reproduced without the express written permission of Josef Architecture Limited.