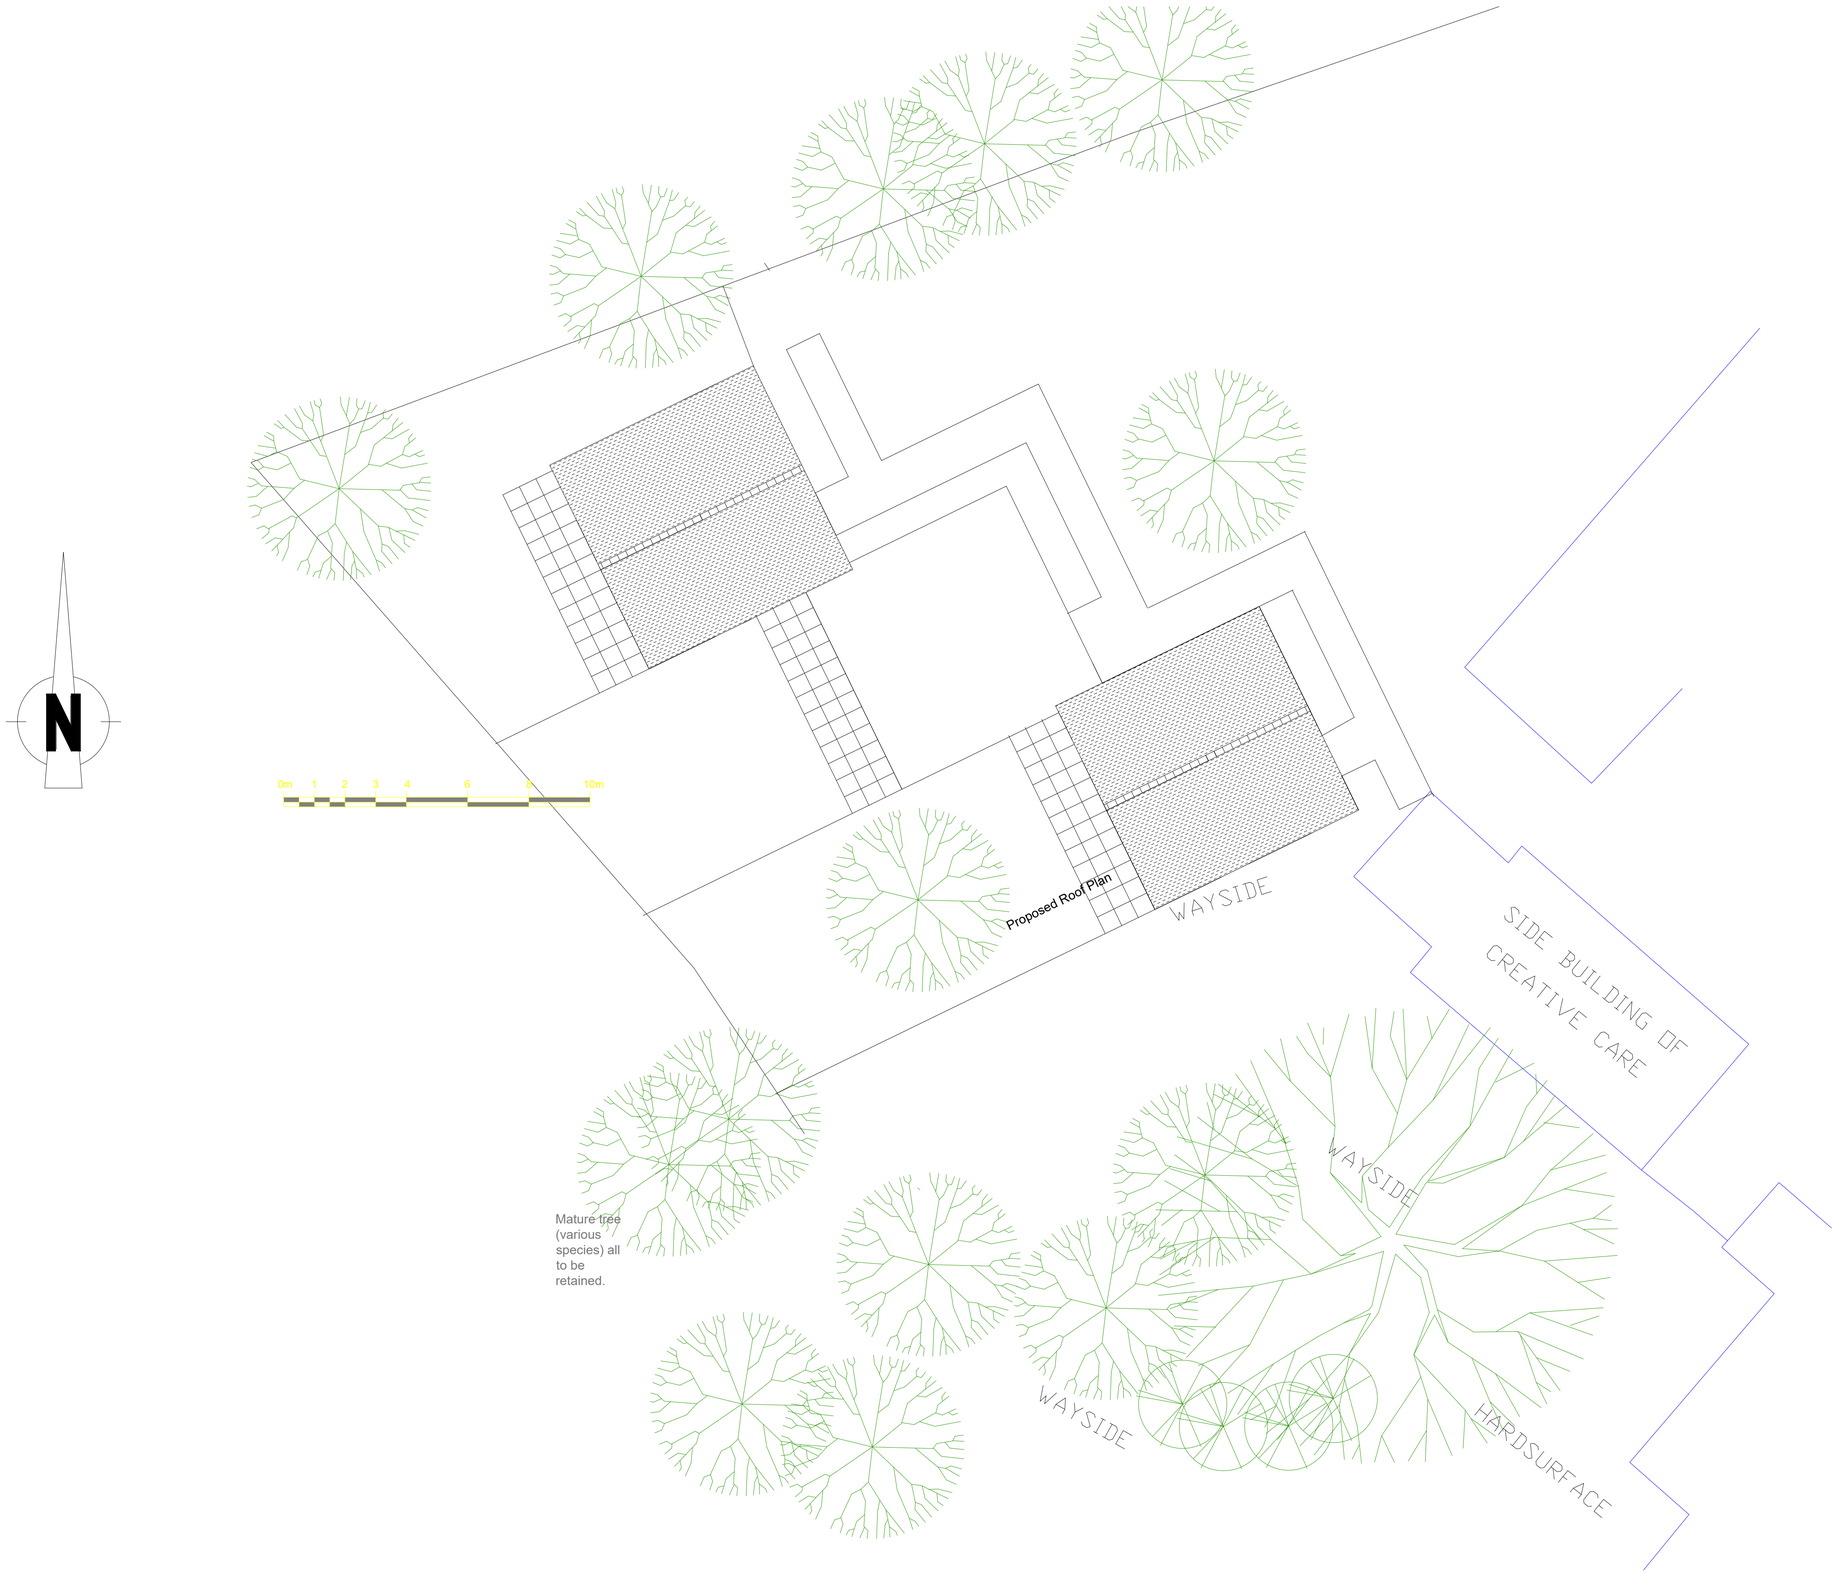


Rev	Notes	Date
I	Paving altered to central unit	Oct 2022
H	Footprint and paving altered	May 2022
G	Anomaly removed	Apr 2021
F	Adjacent trees added	Apr 2021
E	Red edge removed	Feb 2021
D	Project title altered	Feb 2021
C	RPZs removed.Scale bar added	Jan 2021
B	Pods resited. RPZs added	Jan 2021
A	Pods resited. Fence added	Nov 2020

ZIGGURAT
Architectural Design
2 Lime Close, Broughton, Northants. NN14 1NN
07521 764598
smudger1@ymail.com
www.ziggurat-design.co.uk © 2020

DATE	May 2022
SITE	The Old Vicarage, Bullock Lane. Notts, NG16 5NP
PROJECT	Intermediate care pods
TITLE	Part site plan as proposed
SCALE	1-100
DWG	20961 02I