Revision		Date
A	Boundary updated	30/09/2022

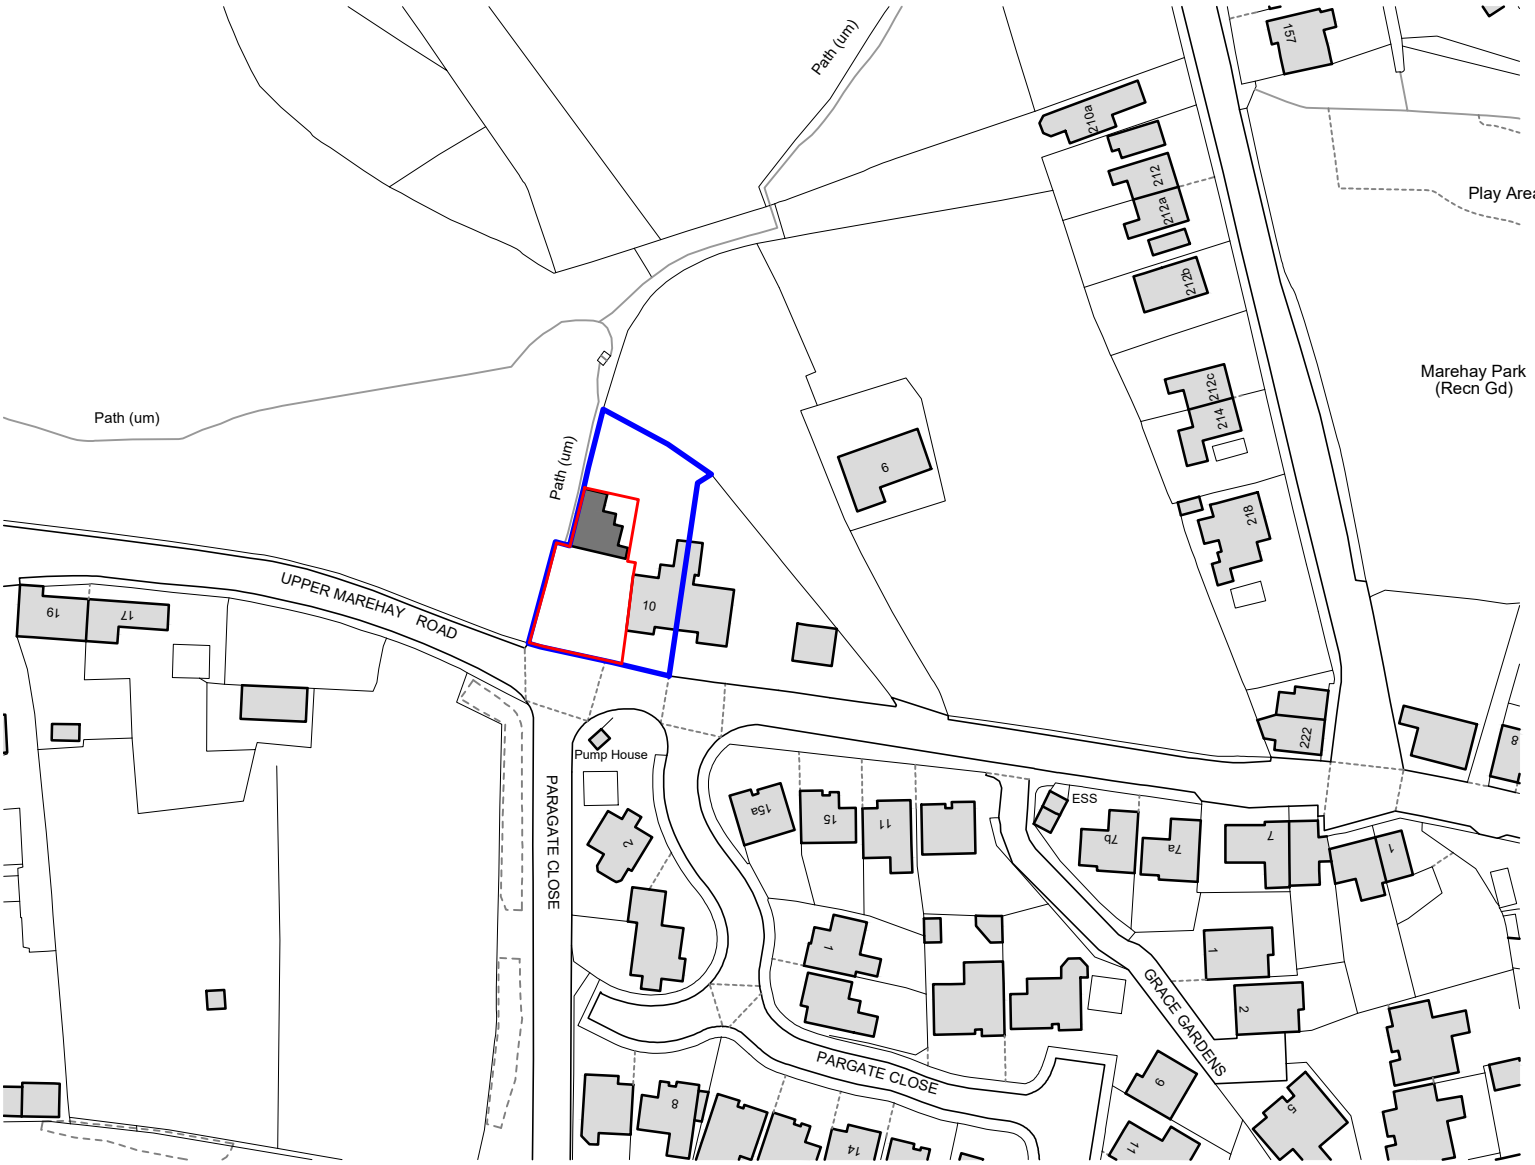

25m SCALE 1:1250

KEY

Application Site Area = 338.5 m²

Land also in applicant's ownership

PlanningDesign

Second Floor, Suite 3 Tel: 01332 347 371
Woburn House
Vernon Gate
Derby
DE1 1UL

E-mail: info@planningdesign.co.uk
www.planningdesign.co.uk

PROJECT DESCRIPTION: Erection of two dwelling houses		
DRAWING TITLE: SITE LOCATION PLAN		
DRAWN BY: MJK	CHECKED BY: AS	
CLIENT: Wayne Travers	DRAWING NUMBER: 001	REVISION: A
	SCALE: 1:1250 @ A4	DATE: August 2022
STATUS: PLANNING	DRAWING REF: 3925-001	

© COPYRIGHT EXISTS ON THE DESIGNS AND INFORMATION SHOWN ON THIS DRAWING : The Contractor must verify all dimensions on site before making shop drawings or commencing work of any kind. No dimensions to be scaled from this drawing. Architect to be notified of any discrepancies in dimensions immediately