Isometric Front



B.01

Proposed Elevations
1:50 (A3)

**ISSUE**
08/09/2022
**DRAWN BY**
SC

**PROJECT**
Holmes-Bolton

**PROJECT NO.**
20220526

**CLIENT**
Mr & Mrs Holmes
15 Bolton Street

**3C Developments**
**www.3cdevelopments.co.uk**

## Isometric Rear-Left



3C Developments
www.3cdevelopments.co.uk

CLIENT
Mr & Mrs Holmes
15 Bolton Street

PROJECT
Holmes-Bolton

PROJECT NO.
20220526

ISSUE
08/09/2022
DRAWN BY
SC

# Proposed Elevations
1:50 (A3)

**B.02**

## Isometric Rear-Right



3C Developments
www.3cdevelopments.co.uk

CLIENT
Mr & Mrs Holmes
15 Bolton Street

PROJECT
Holmes-Bolton

PROJECT NO.
20220526

ISSUE
08/09/2022
DRAWN BY
SC

# Proposed Elevations
1:50 (A3)

**B.03**



Front Elevation

B.04

Proposed Elevations
1:50 (A3)

**ISSUE**
08/09/2022
**DRAWN BY**
SC

**PROJECT**
Holmes-Bolton

**PROJECT NO.**
20220526

**CLIENT**
Mr & Mrs Holmes
15 Bolton Street

**3C Developments**
**www.3cdevelopments.co.uk**

# Left Elevation



3C Developments
www.3cdevelopments.co.uk

CLIENT
Mr & Mrs Holmes
15 Bolton Street

PROJECT
Holmes-Bolton


PROJECT NO.
20220526

ISSUE
08/09/2022
DRAWN BY
SC

Proposed Elevations
1:50 (A3)

B.05

# Right Elevation

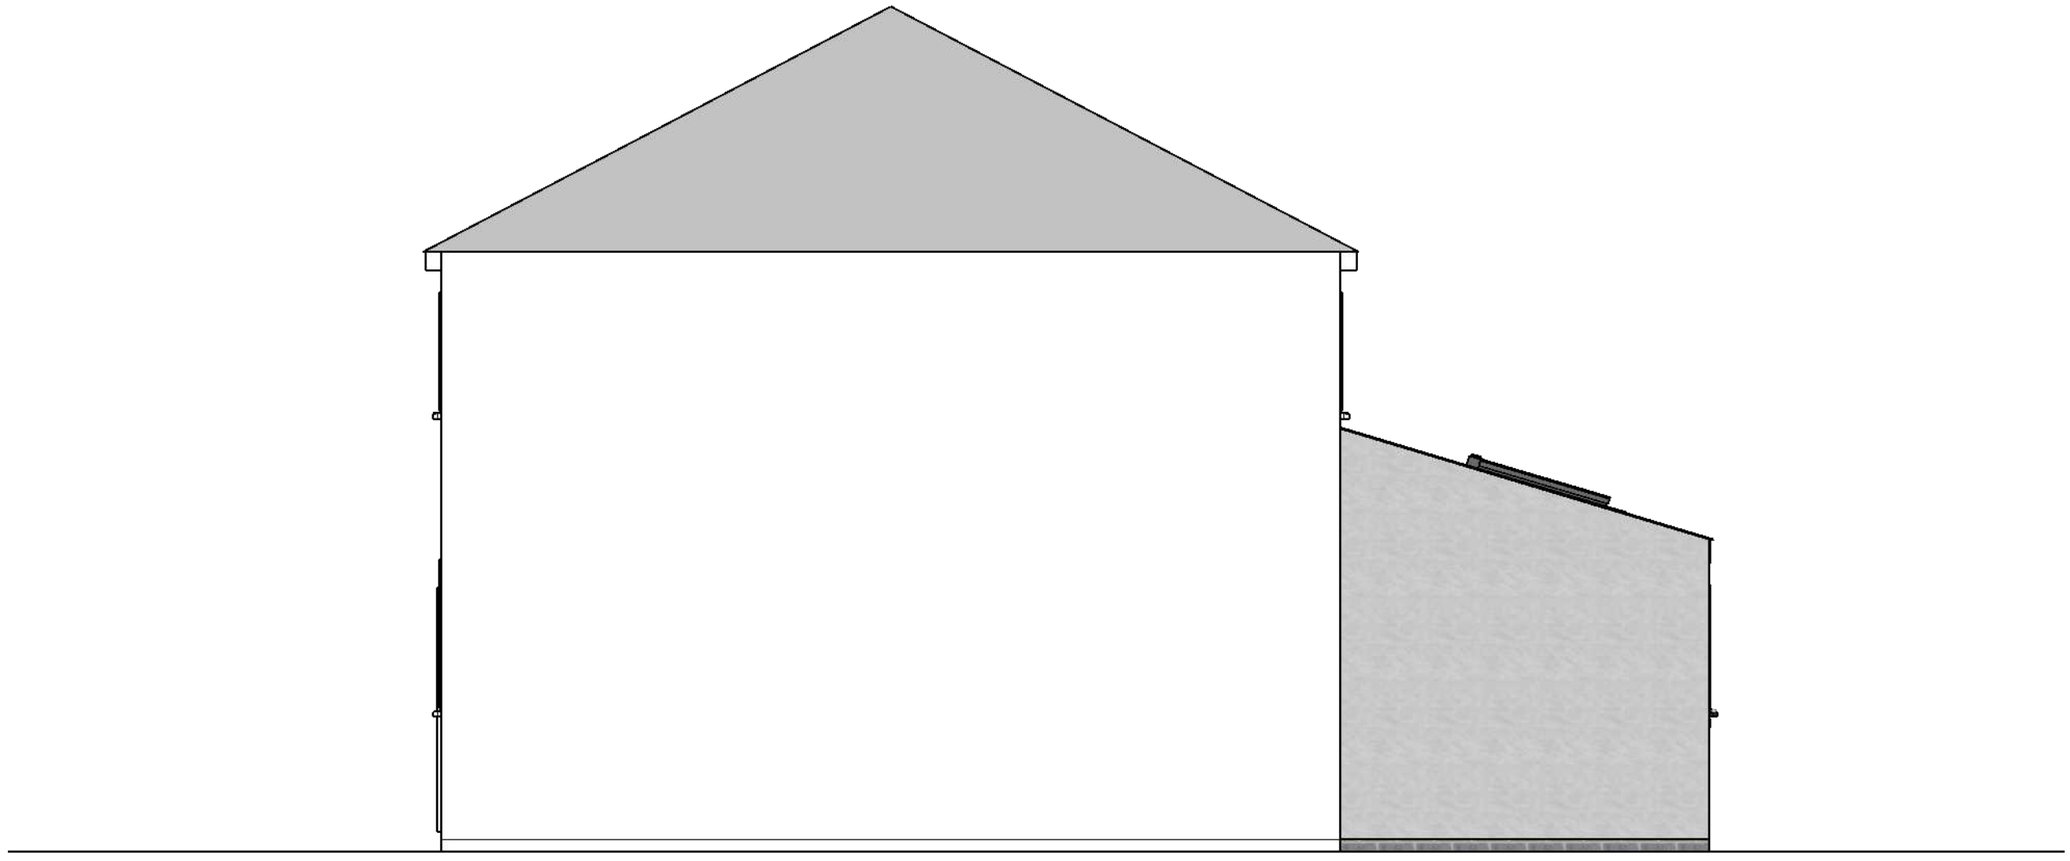

3C Developments
www.3cdevelopments.co.uk

CLIENT
Mr & Mrs Holmes
15 Bolton Street

PROJECT
Holmes-Bolton

PROJECT NO.
20220526

ISSUE
08/09/2022
DRAWN BY
SC

Proposed Elevations
1:50 (A3)

**B.06**

# Rear Elevation



3C Developments
www.3cdevelopments.co.uk

CLIENT
Mr & Mrs Holmes
15 Bolton Street


PROJECT
Holmes-Bolton

PROJECT NO.
20220526

ISSUE
08/09/2022
DRAWN BY
SC

Proposed Elevations
1:50 (A3)

**B.07**

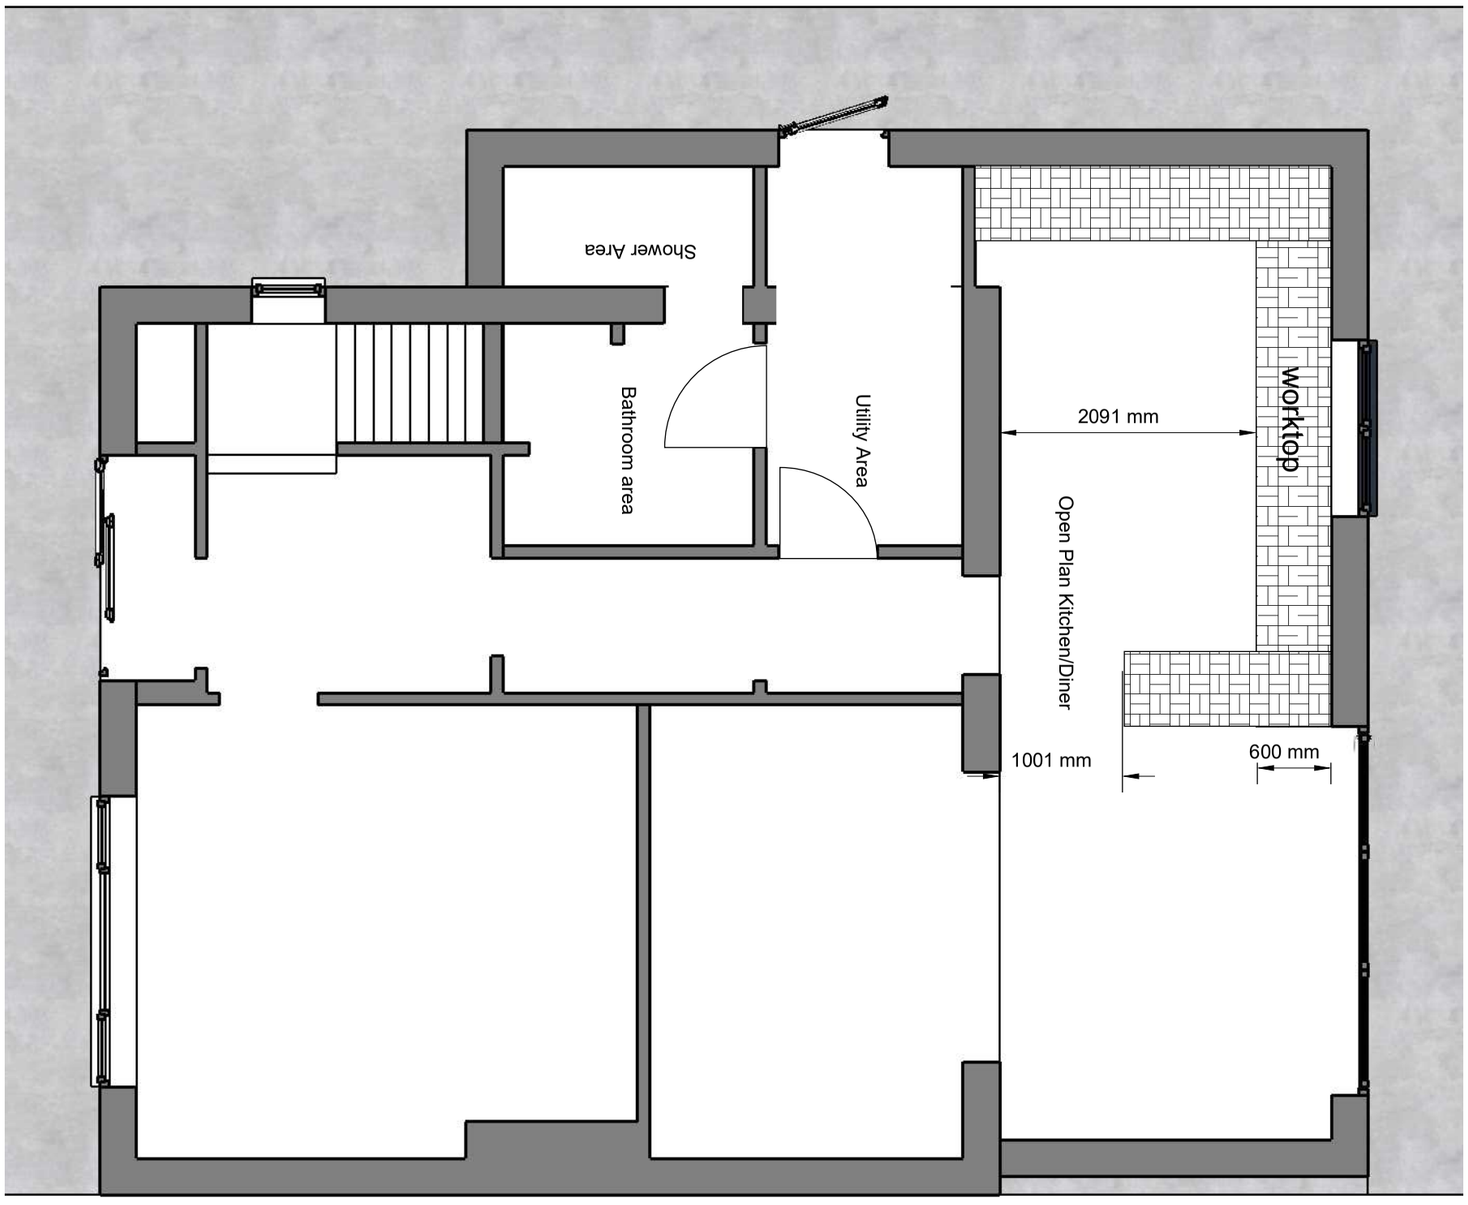


B.08

Proposed Elevations
1:50 (A3)

**ISSUE**
08/09/2022
**DRAWN BY**
SC

**PROJECT**
Holmes-Bolton

**PROJECT NO.**
20220526

**CLIENT**
Mr & Mrs Holmes
15 Bolton Street

**3C Developments**
**www.3cdevelopments.co.uk**