
BLOCK PLAN SCALE 1:500@a4 Hazel End 1 The Drive Shottle Gate Belper Derbyshire DE56 2LB

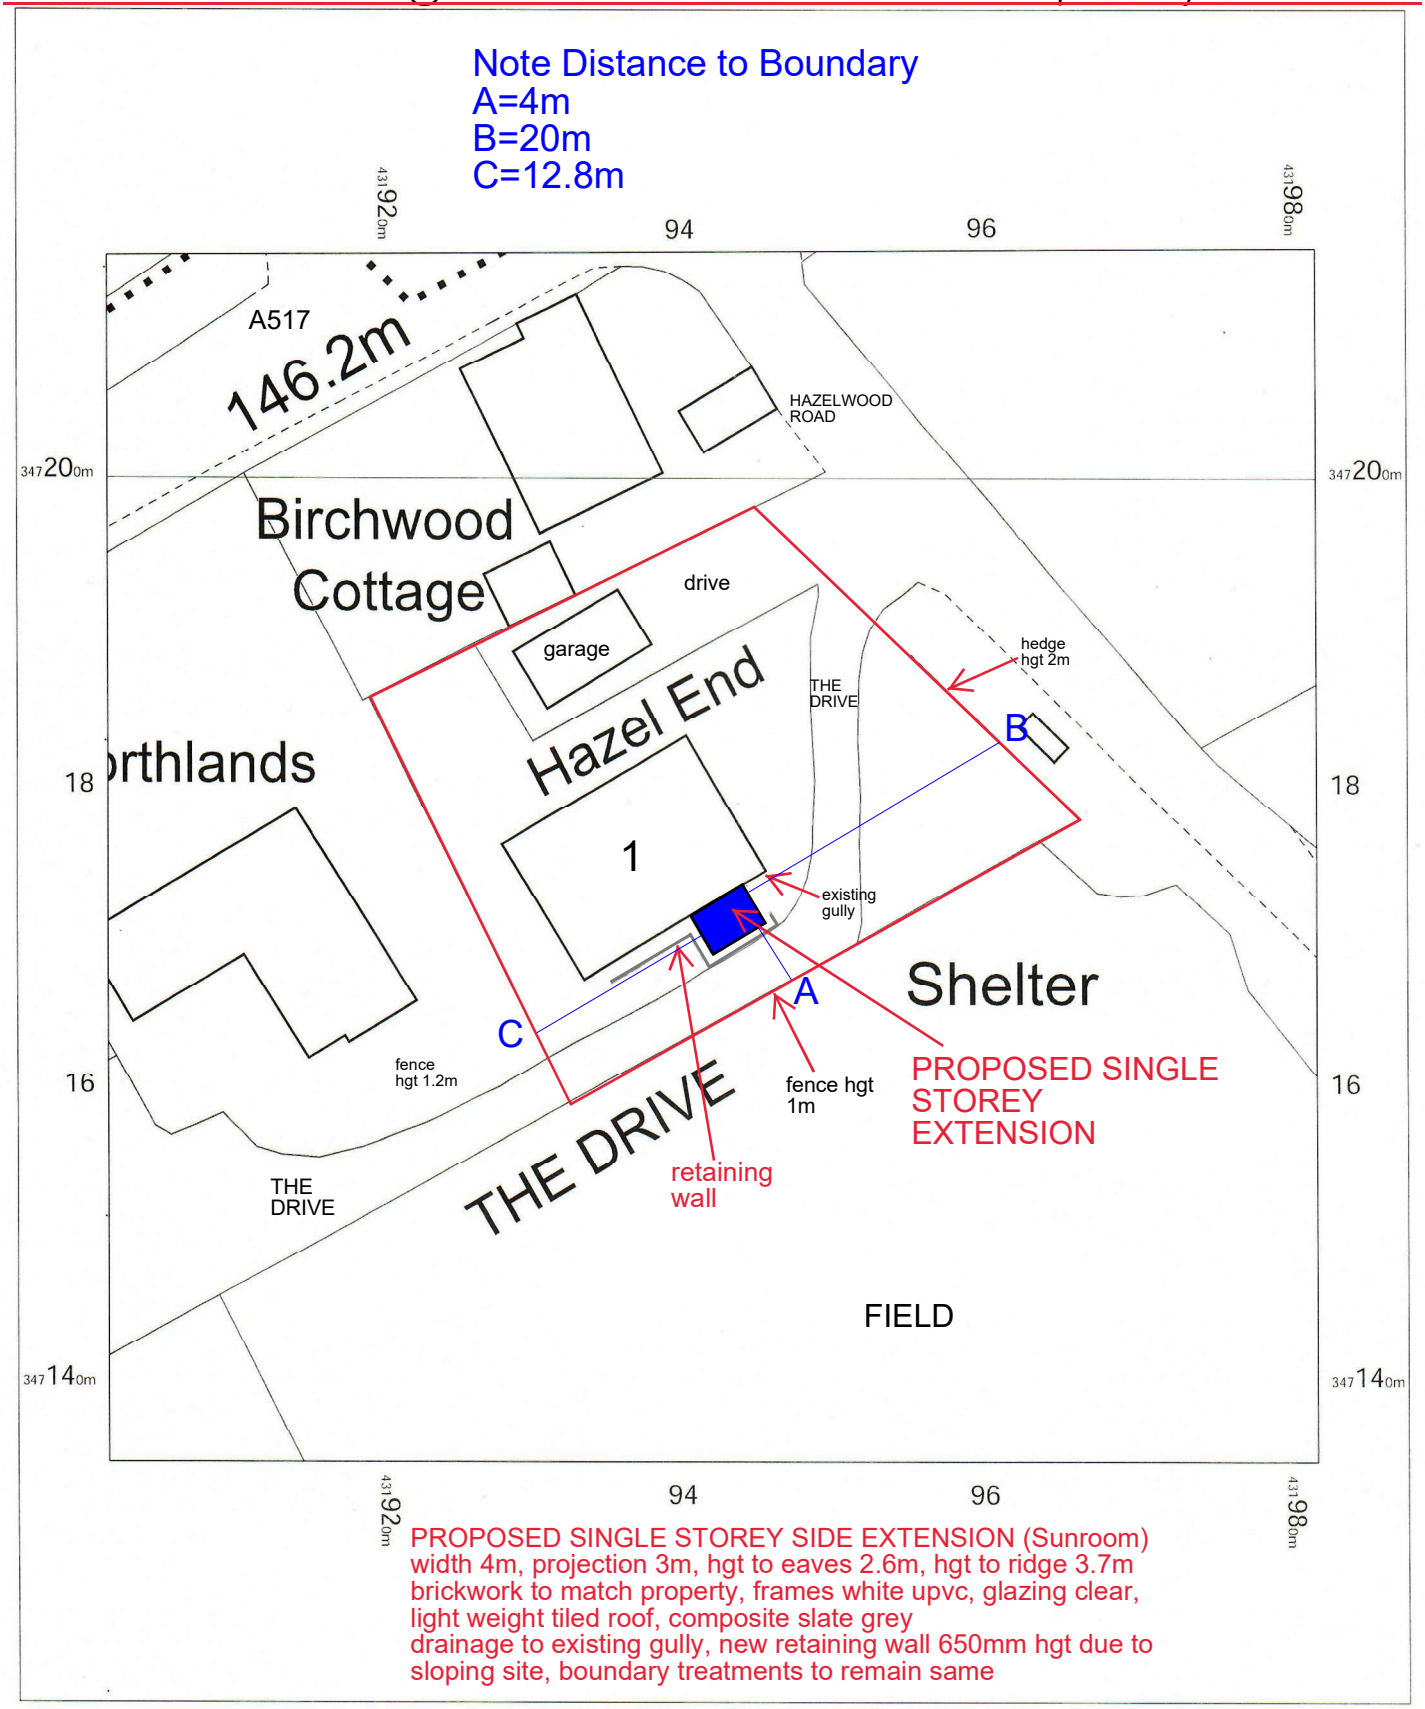

Stormclad
The Home of Improvements

OS MasterMap 1250/2500/10000 scale
Sunday, September 25, 2022, ID: CM-01062807
www.centremapslive.co.uk

1:500 scale print at A4, Centre: 431942 E, 347175 N

©Crown Copyright Ordnance Survey. Licence no. AC0000849896

N

CENTRE MAPS LIVE.