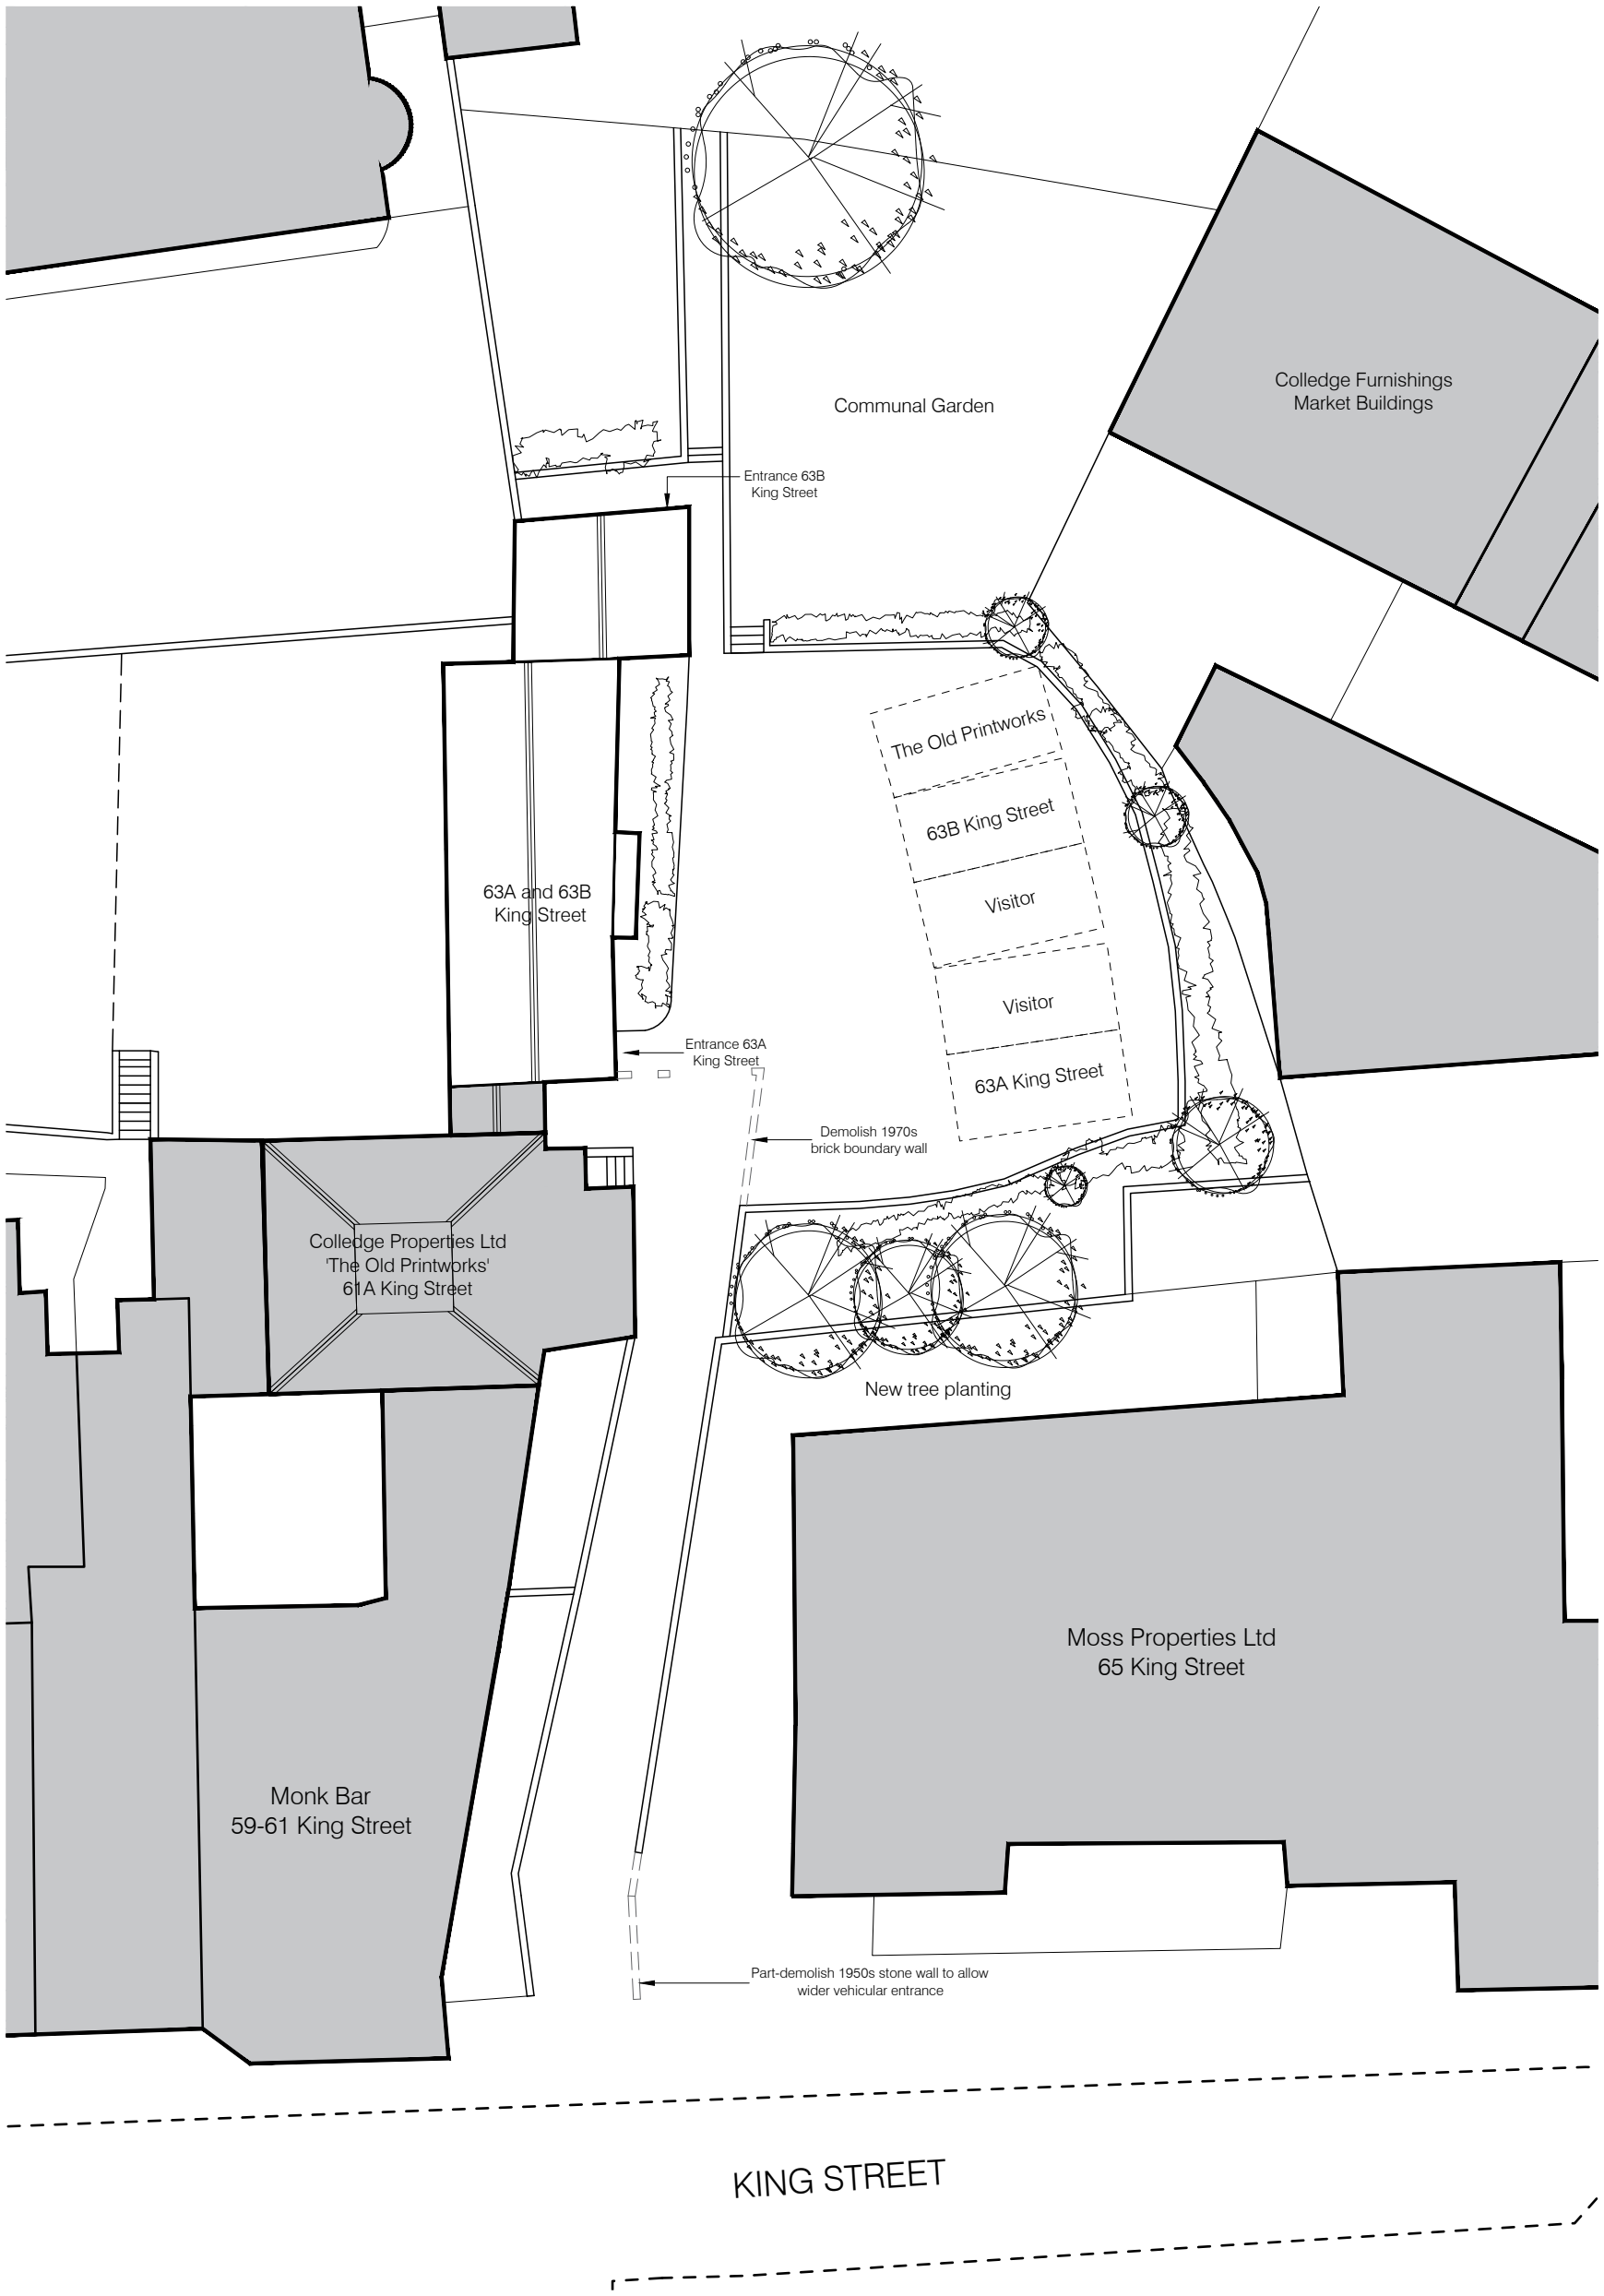

63 King Street

Belper, Derbyshire

Site Plan as Proposed

MMA PROJECT REF	SCALE(S)	PAPER SIZE	DRAWN BY
1591	1:200	A3	GH

PROJECT	ORIGINATOR	ZONE	LEVEL	TYPE	ROLE	NUMBER
COL	WDW	Z1	XX	DR	W	01002

STATUS	SUITABILITY DESCRIPTION
D5	ISSUED FOR PLANNING

REVISION	REVISION DESCRIPTION
P2	PRELIMINARY

Rev.	Description	Date	By	Chk'd
P2	Revised to planner comments	6-10-22	GH	XX
P1	First Issue	3-5-22	GH	XX

N

0m 2 4 6