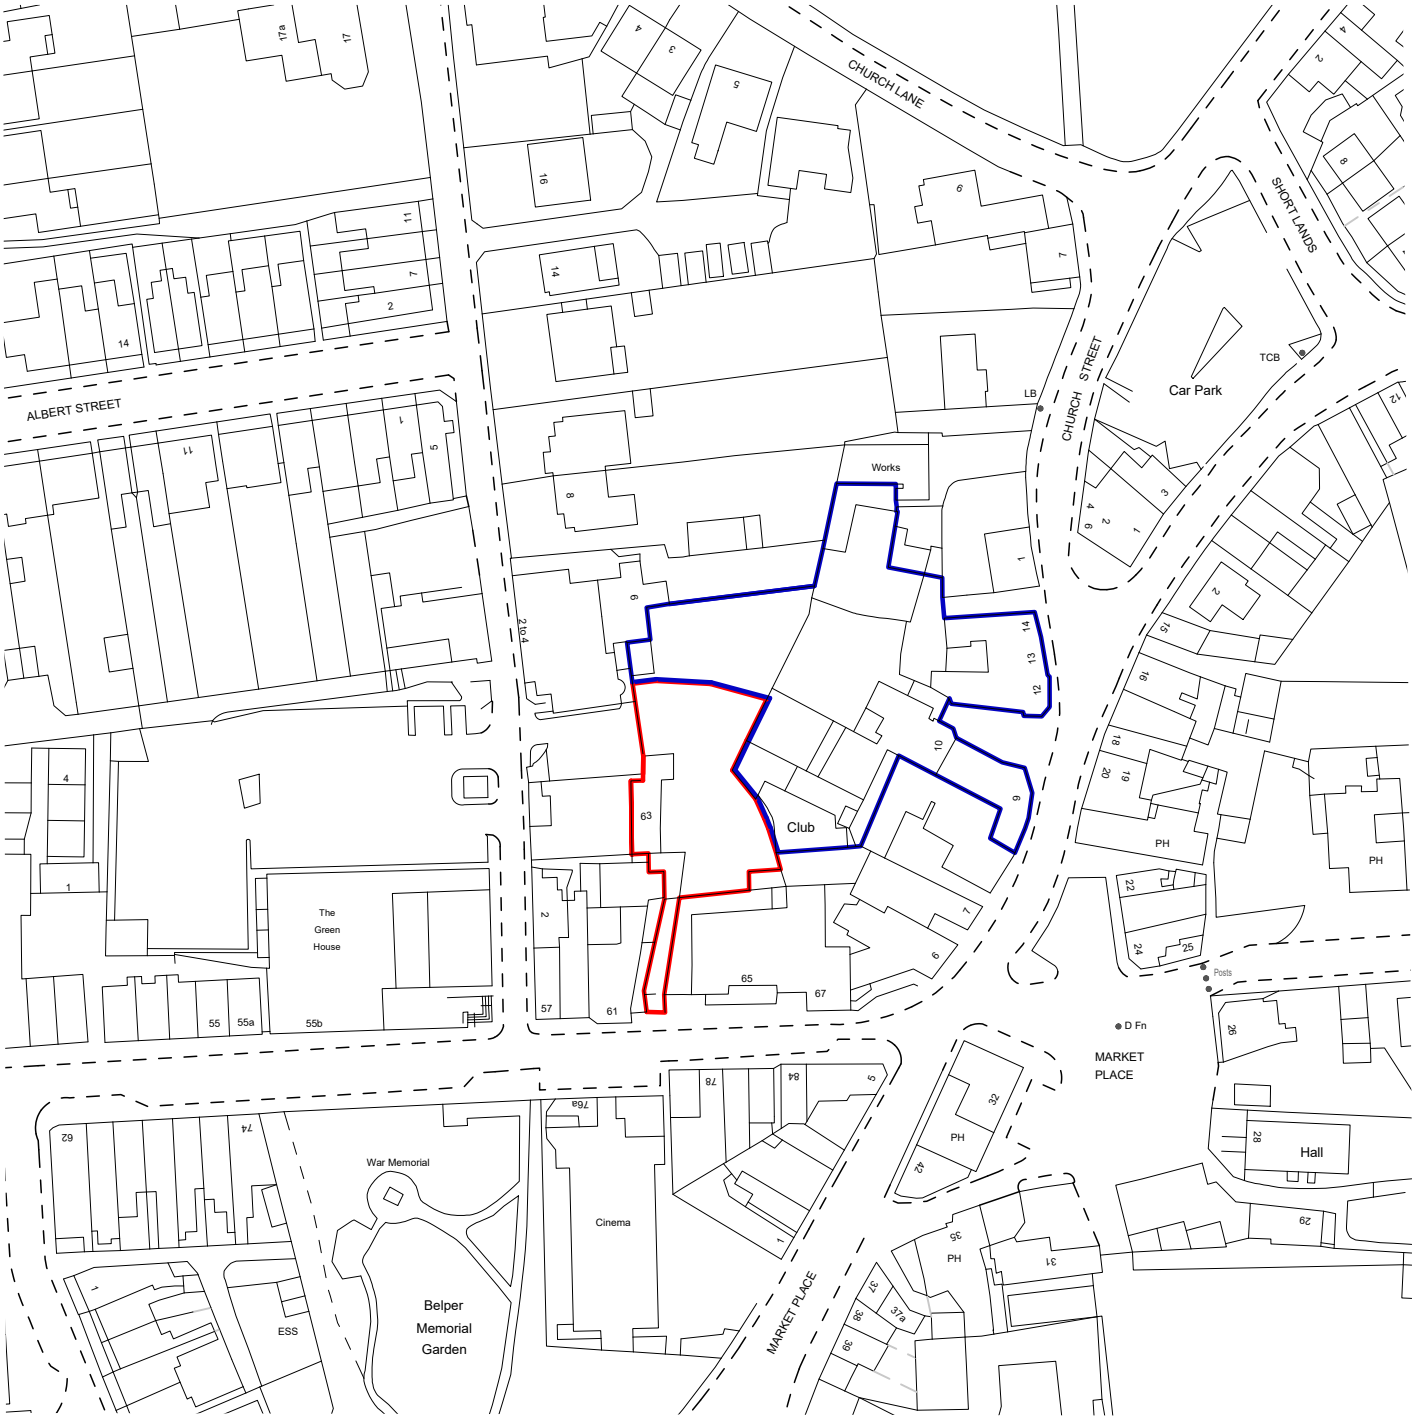

63 King Street
Belper, Derbyshire

Site Location Plan

MMA PROJECT REF	SCALE(S)	PAPER SIZE	DRAWN BY
1591	1:1250	A4	GH

PROJECT	ORIGINATOR	ZONE	LEVEL	TYPE	ROLE	NUMBER
COL -	WDW-	Z1	- XX -	DR	- W	- 01001

STATUS	SUITABILITY DESCRIPTION
D5	ISSUED FOR PLANNING

REVISION	REVISION DESCRIPTION
P2	PRELIMINARY

P2	Revised Red Line Plan	6-10-22	GH	XX
P1	First Issue	3-5-22	GH	XX
Rev.	Description	Date	By	Chk'd

N

0m 10 20 30