

DMRB ABSOLUTE MINIMUM VISIBILITY REQUIREMENTS

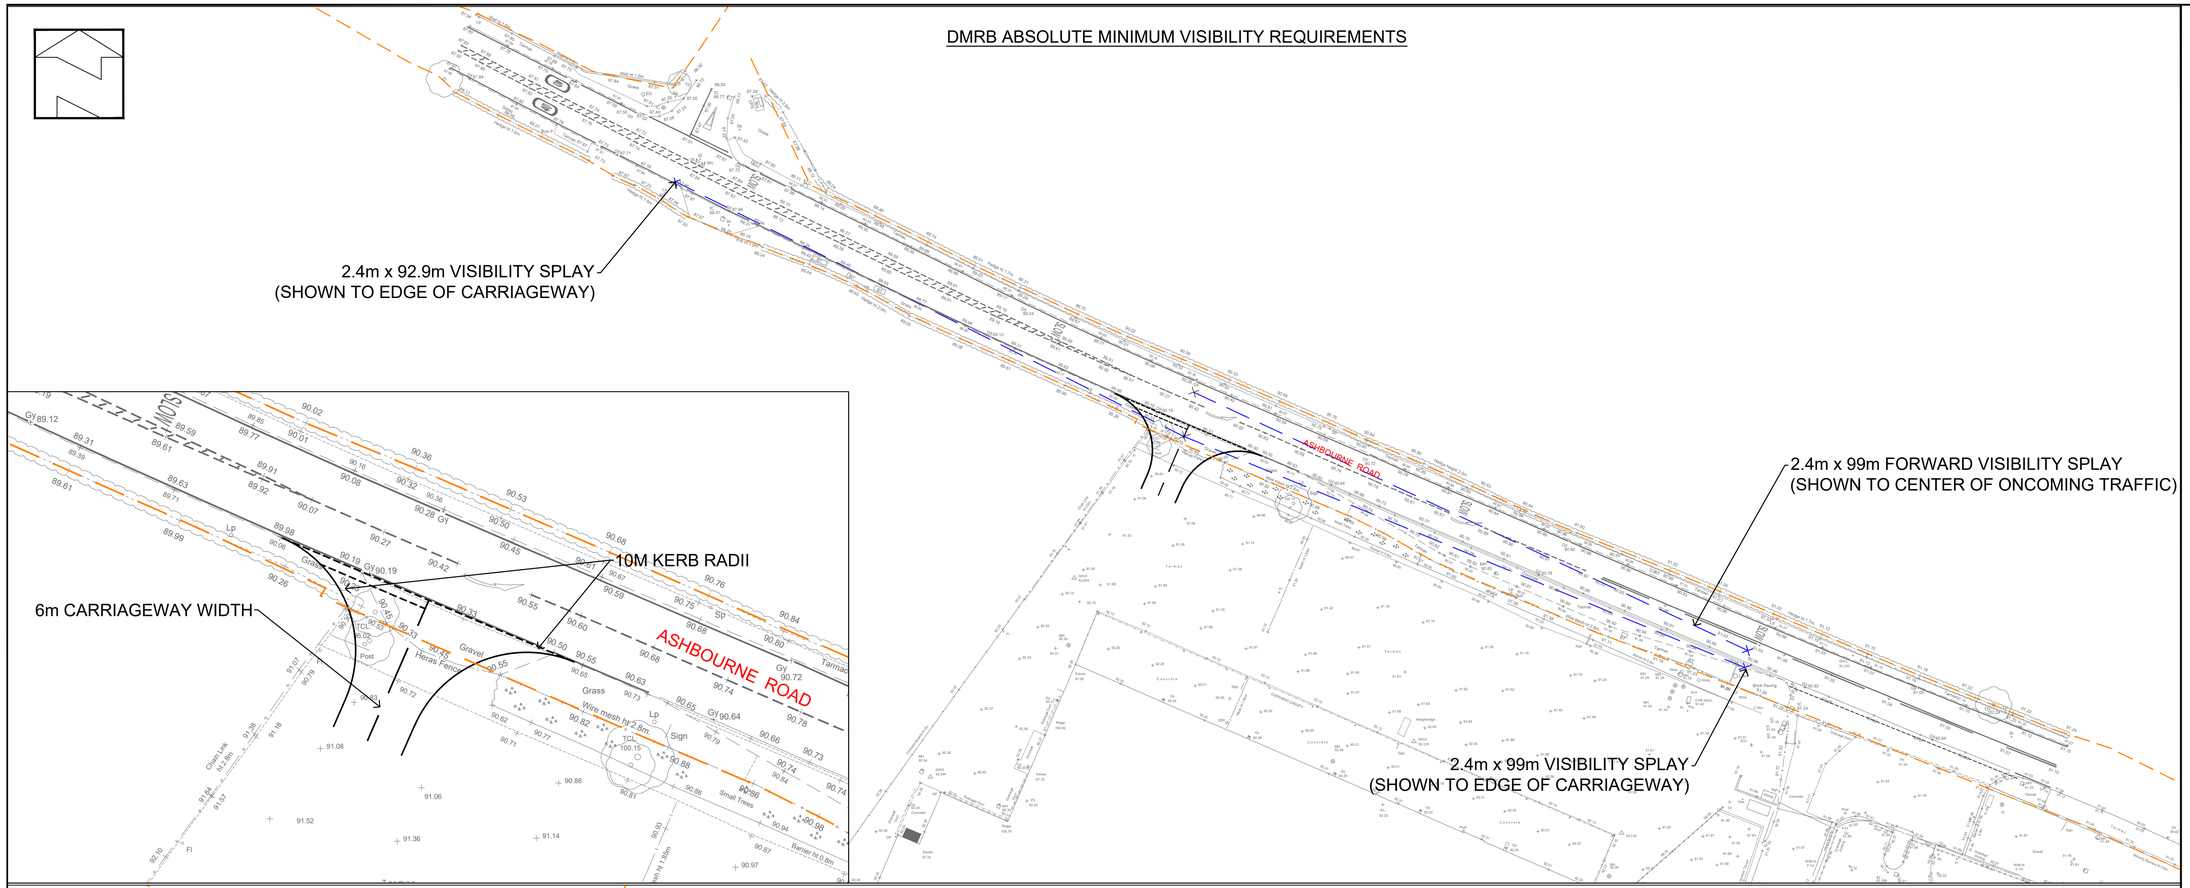

DMRB DESIRABLE MINIMUM VISIBILITY REQUIREMENTS

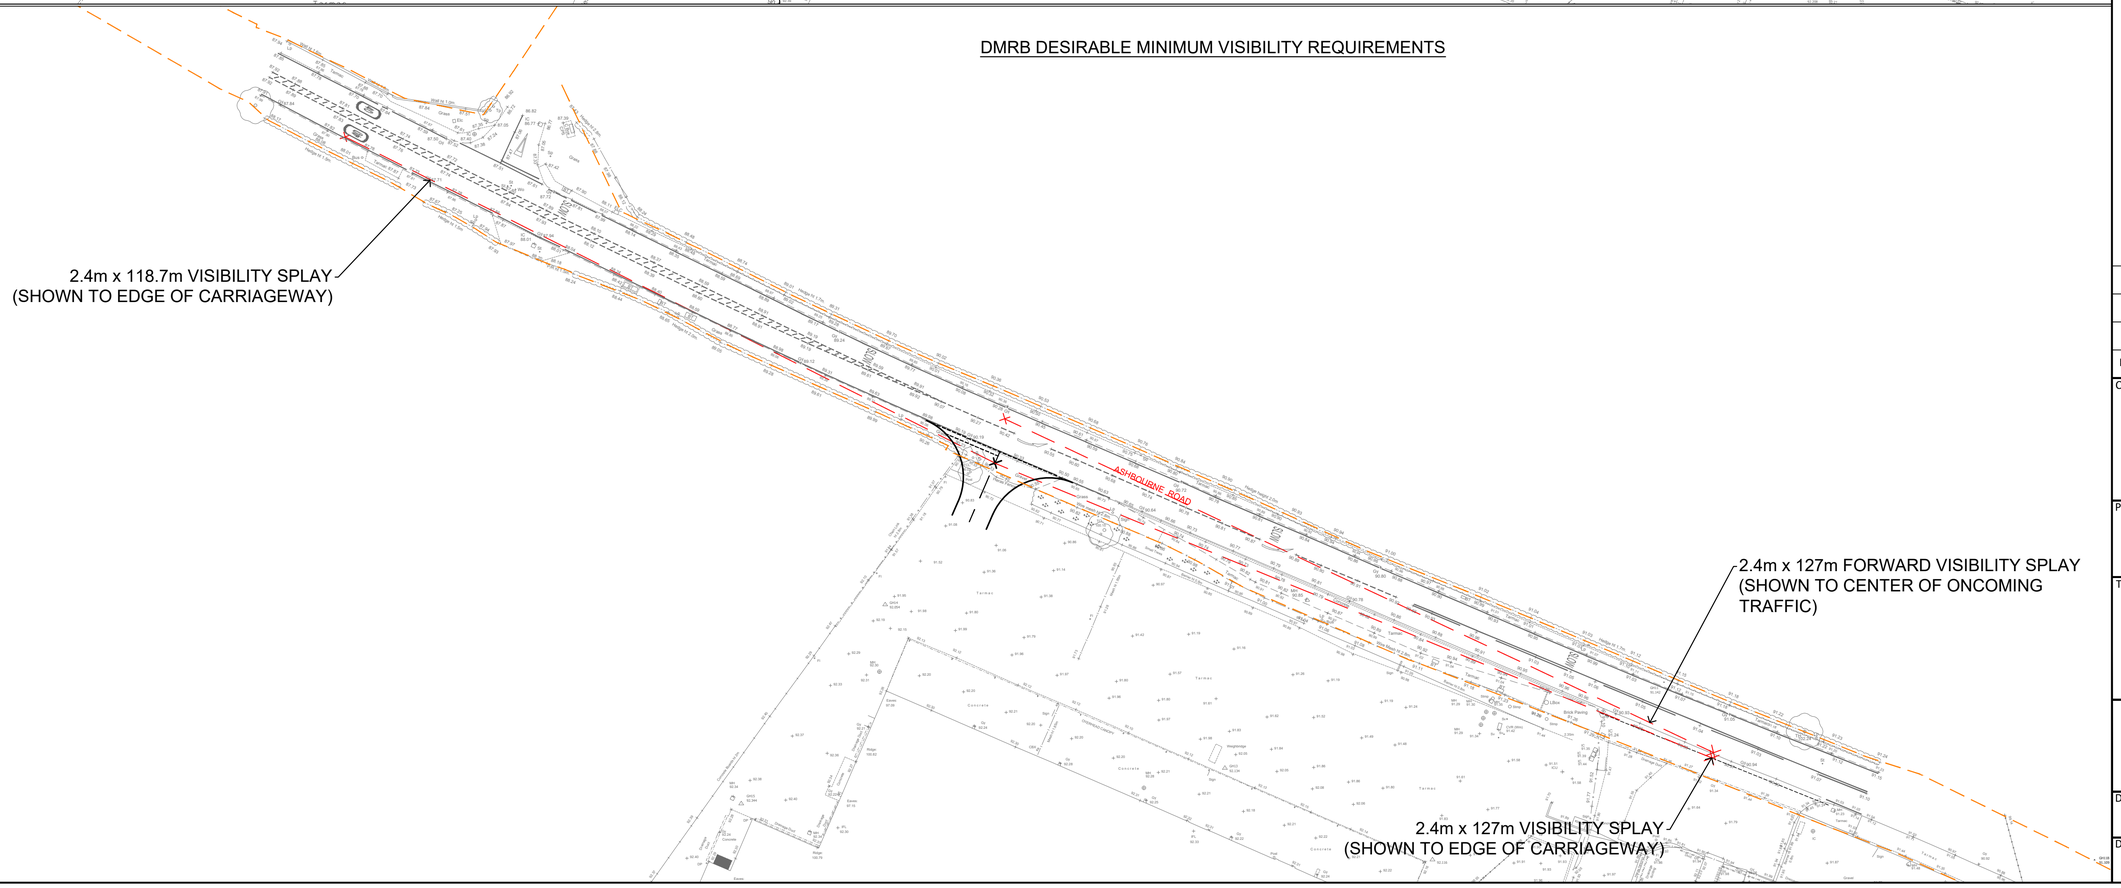

Rev	Description	Date
P4	Topographical Survey	10/10/22
P3	Updated Following Comment	12/07/22
P2	Updated Following Comment	10/01/22

Client:
MOTUS Commercials, Mackworth

Project:
Commercial Development
MOTUS Commercials

Title:
Access Junction Layout

ADC INFRASTRUCTURE

Drg Size:	Scale:	Date:
A1	1:500	29/04/2020

Drg No:	Rev:
ADC2594-DR-001	P4