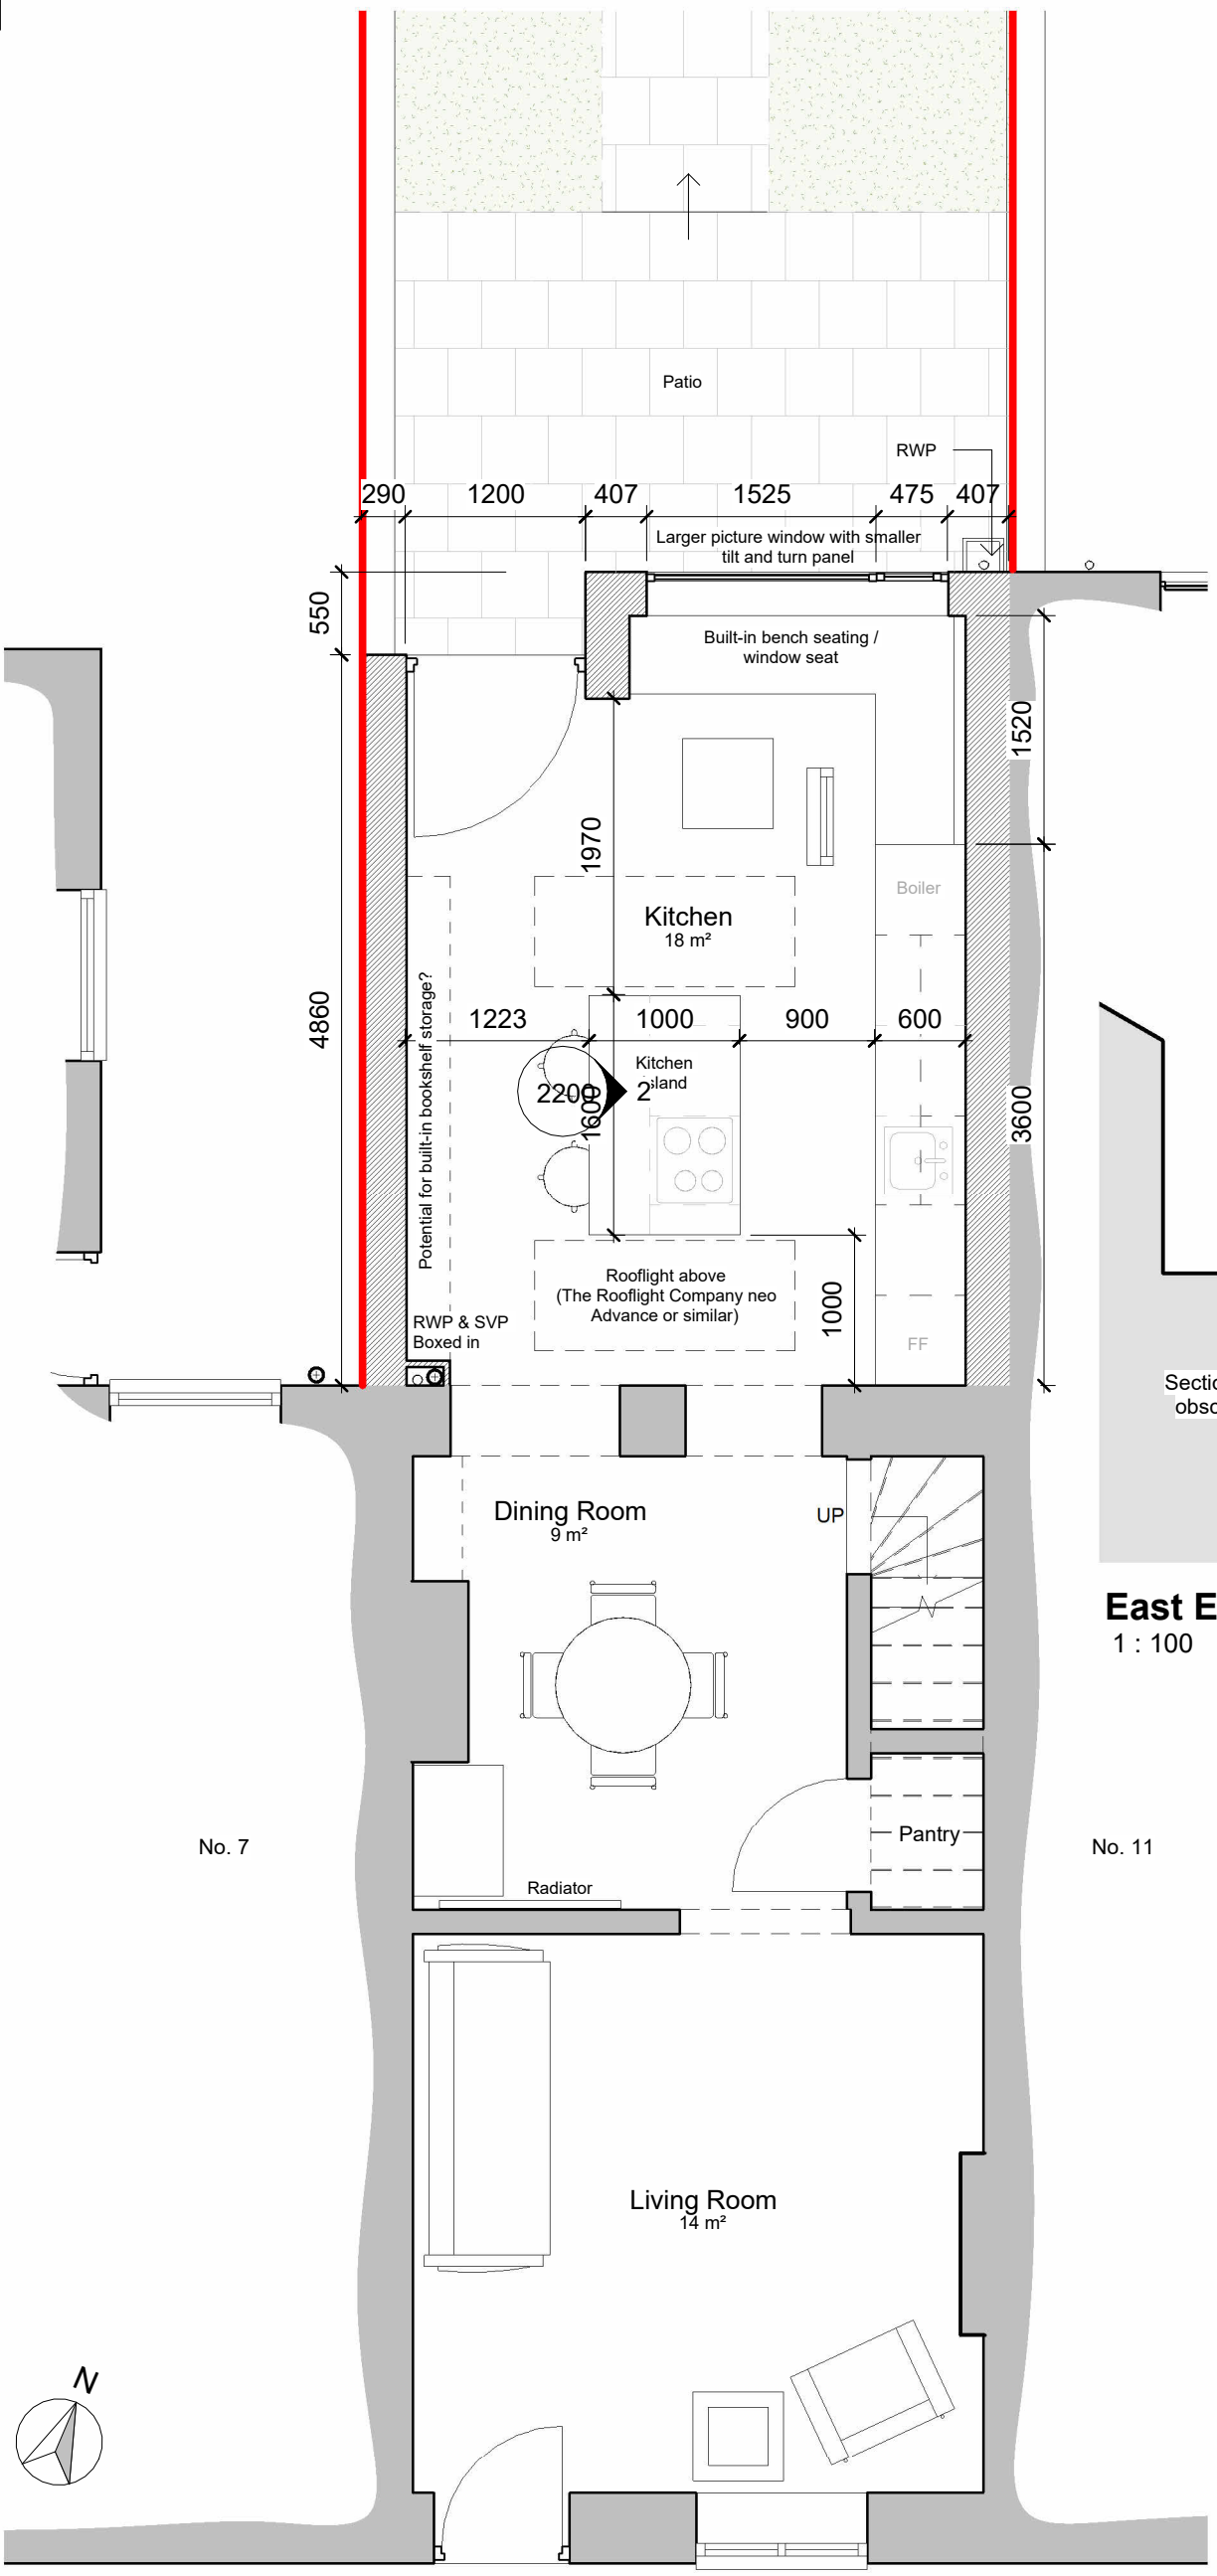

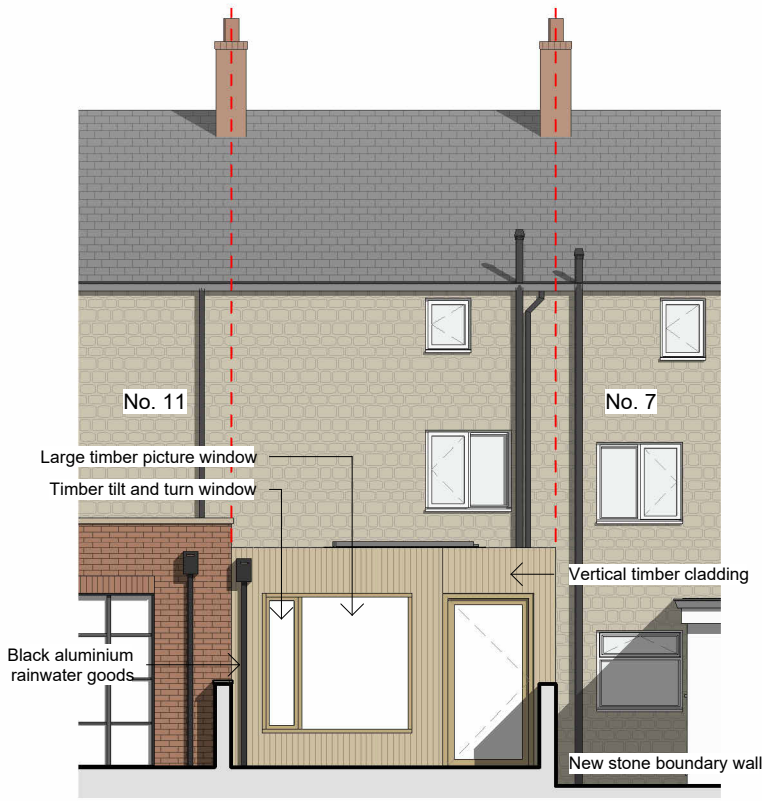

Rear Elevation as Proposed
1 : 100

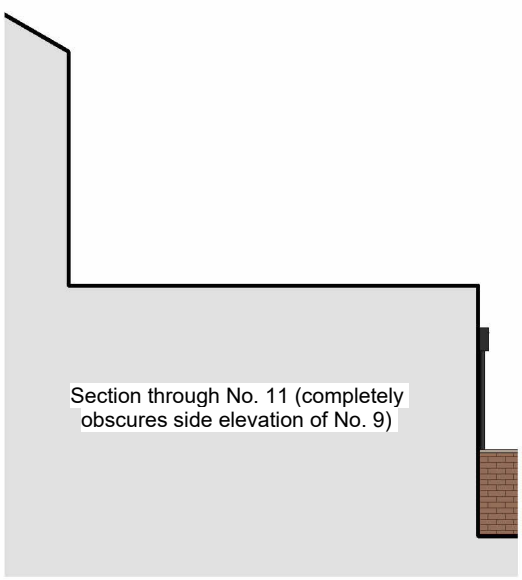

East Elevation as Proposed
1 : 100

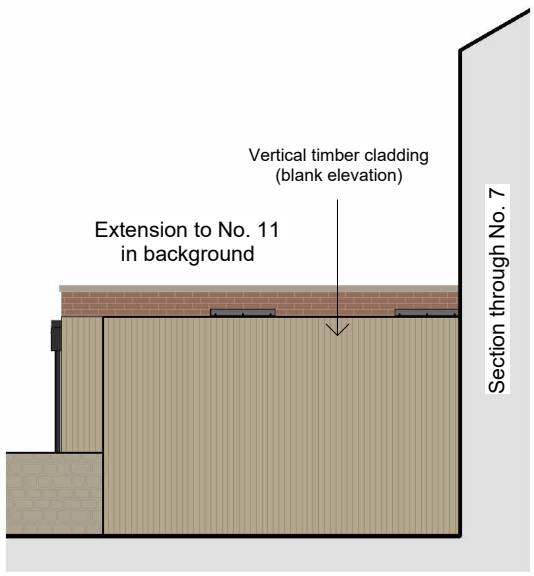

West Elevation as Proposed
1 : 100

No. 11



3D View as Proposed

Ground Floor as Proposed
1 : 50

0m 0.5m 1m 1.5m 2m 2.5m

Scale 1:50 @ A3

Rev	Drawn	Revision Description	Date
P06	MW	Side elevations added	11.10.22
P05	MW	Planning Issue	23.09.22
P04	RC	Final design changes	29.07.22
P03	RC	Window / Door Changes	19.07.22
P02	RC	Design Changes post Client Feedback	31.05.22
P01	RC	Initial Concept Design for Feedback	24.05.22

Status S3 - Suitable for Review and Comment

Project
9 The Butts, Belper

Client
N Littlewood

Lathams Job Number
7553

Drawing Title
Ground Floor Plan as Proposed

File Name *Project-Originator-Zone-Level-Type-Role-DrawingNumber-Status-Revision*
7553–LAT–XX–00–DP–A–2200–S3–P06

Scale @ A3	Date	Revision
As indicated	11.10.22	P06

Derby
1 College Place DE1 3DY
+44 (0)1332 365 777

Nottingham
50 St Mary's Gate NG1 1QA
+44 (0)115 648 5012

London
70 Cowcross Street EC1M 6EJ
+44 (0)20 7490 0672

Lathams
ARCHITECTURE + URBANISM

enquiries@lathamarchitects.co.uk
lathamarchitects.co.uk

© Derek Latham + Co. Ltd