
Notes

Registered in England & Wales No. 8624210


Plan 1-100



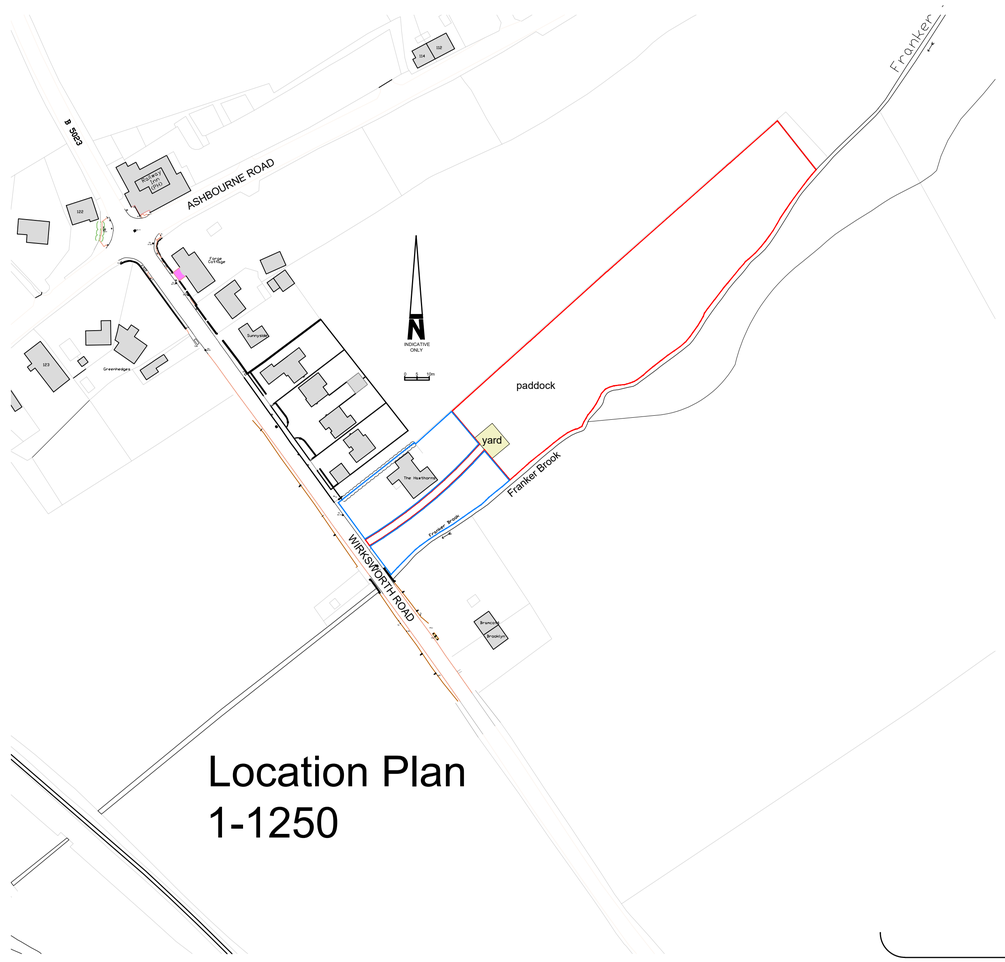

Location Plan 1-1250

Elevations 1-100

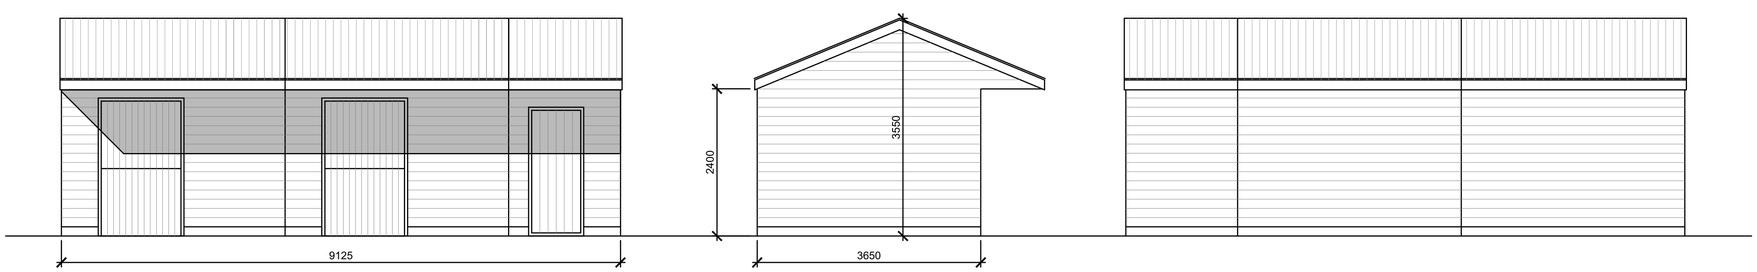

Front Elevation.

Side Elevation.

Rear Elevation.

Rev	Date	Amendments

darleyfieldpropertieslimited
Architectural Planning & Design
8 Long Lea Drive, Aldercar, Derbyshire, NG16 4HS
T:07796 443435 E:darleyfieldproperties@gmail.com

Site
The Hawthorns
Wirksworth Road
Cowers Lane.

Drawing
Proposed Stable and Hardstanding.

Date	Scale
Nov 2021	various@A1
DWG 5638/PL/03	Rev