



existing side elevation 1:100

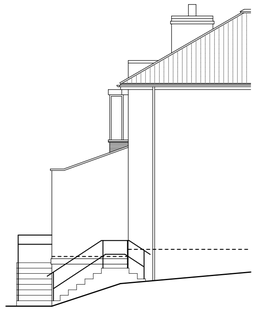


existing rear elevation 1:100



existing side elevation 1:100

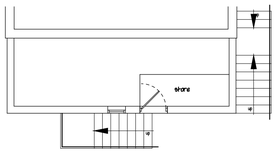


existing lower ground floor plan 1:100

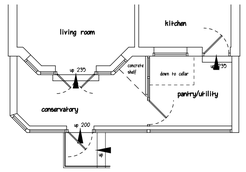

existing ground floor plan 1:100




block plan 1:500

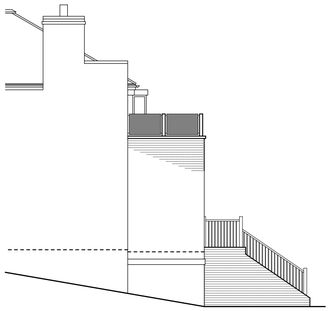


proposed side elevation 1:100




proposed rear elevation 1:100

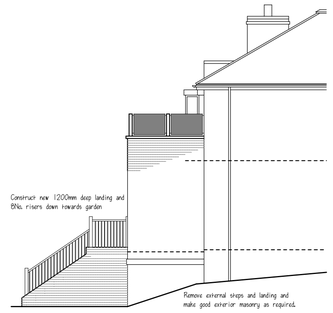

proposed side elevation 1:100

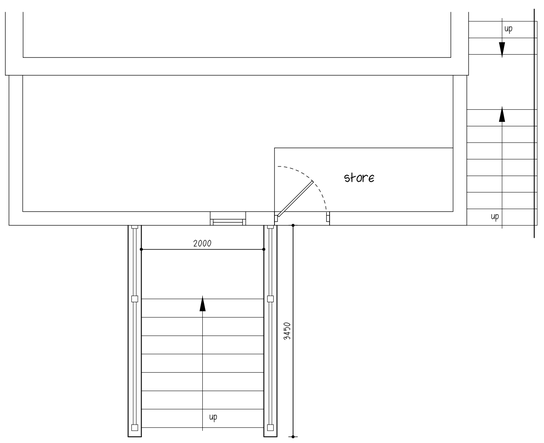

proposed lower ground floor plan 1:50

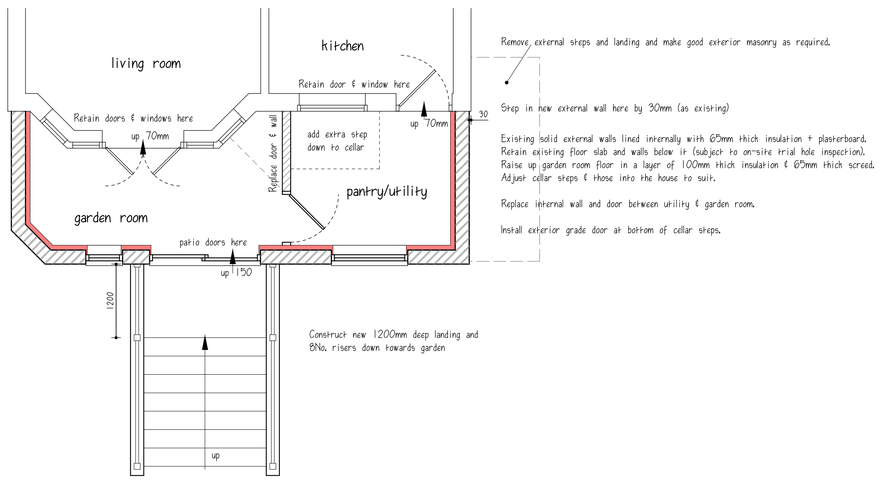

proposed ground floor plan 1:50



Ordnance Survey (c) Crown Copyright 2022. All rights reserved. Licence number 100022432

site location plan 1:1250

A	Minor design changes & site plans added	10/10/22
B	Red line site area corrected	12/10/22
REVISIONS		DATE

CLIENT MR. N. FROST

ADDRESS 32 SPENCER ROAD - BELPER

PROJECT PROPOSED ALTERATIONS & REPLACEMENT EXTENSION

DRAWING SURVEY & SCHEME DESIGN

SCALE 1:50 / 1:100 at A1

DATE AUGUST 2022

DWG No. PA/22-019 SK 81 01 B

PILKINGTON ARCHITECTURE
29A STRETTEA LANE
HIGHAM
ALFRETON
DERBYSHIRE
DE55 6EJ
Tel : 01773 843333
jon@pilkington-architecture.co.uk

This drawing is copyright
Contractors must check all dimensions on site, working only from grid & figure dimensions.
Discrepancies must be reported to the designer before work is done