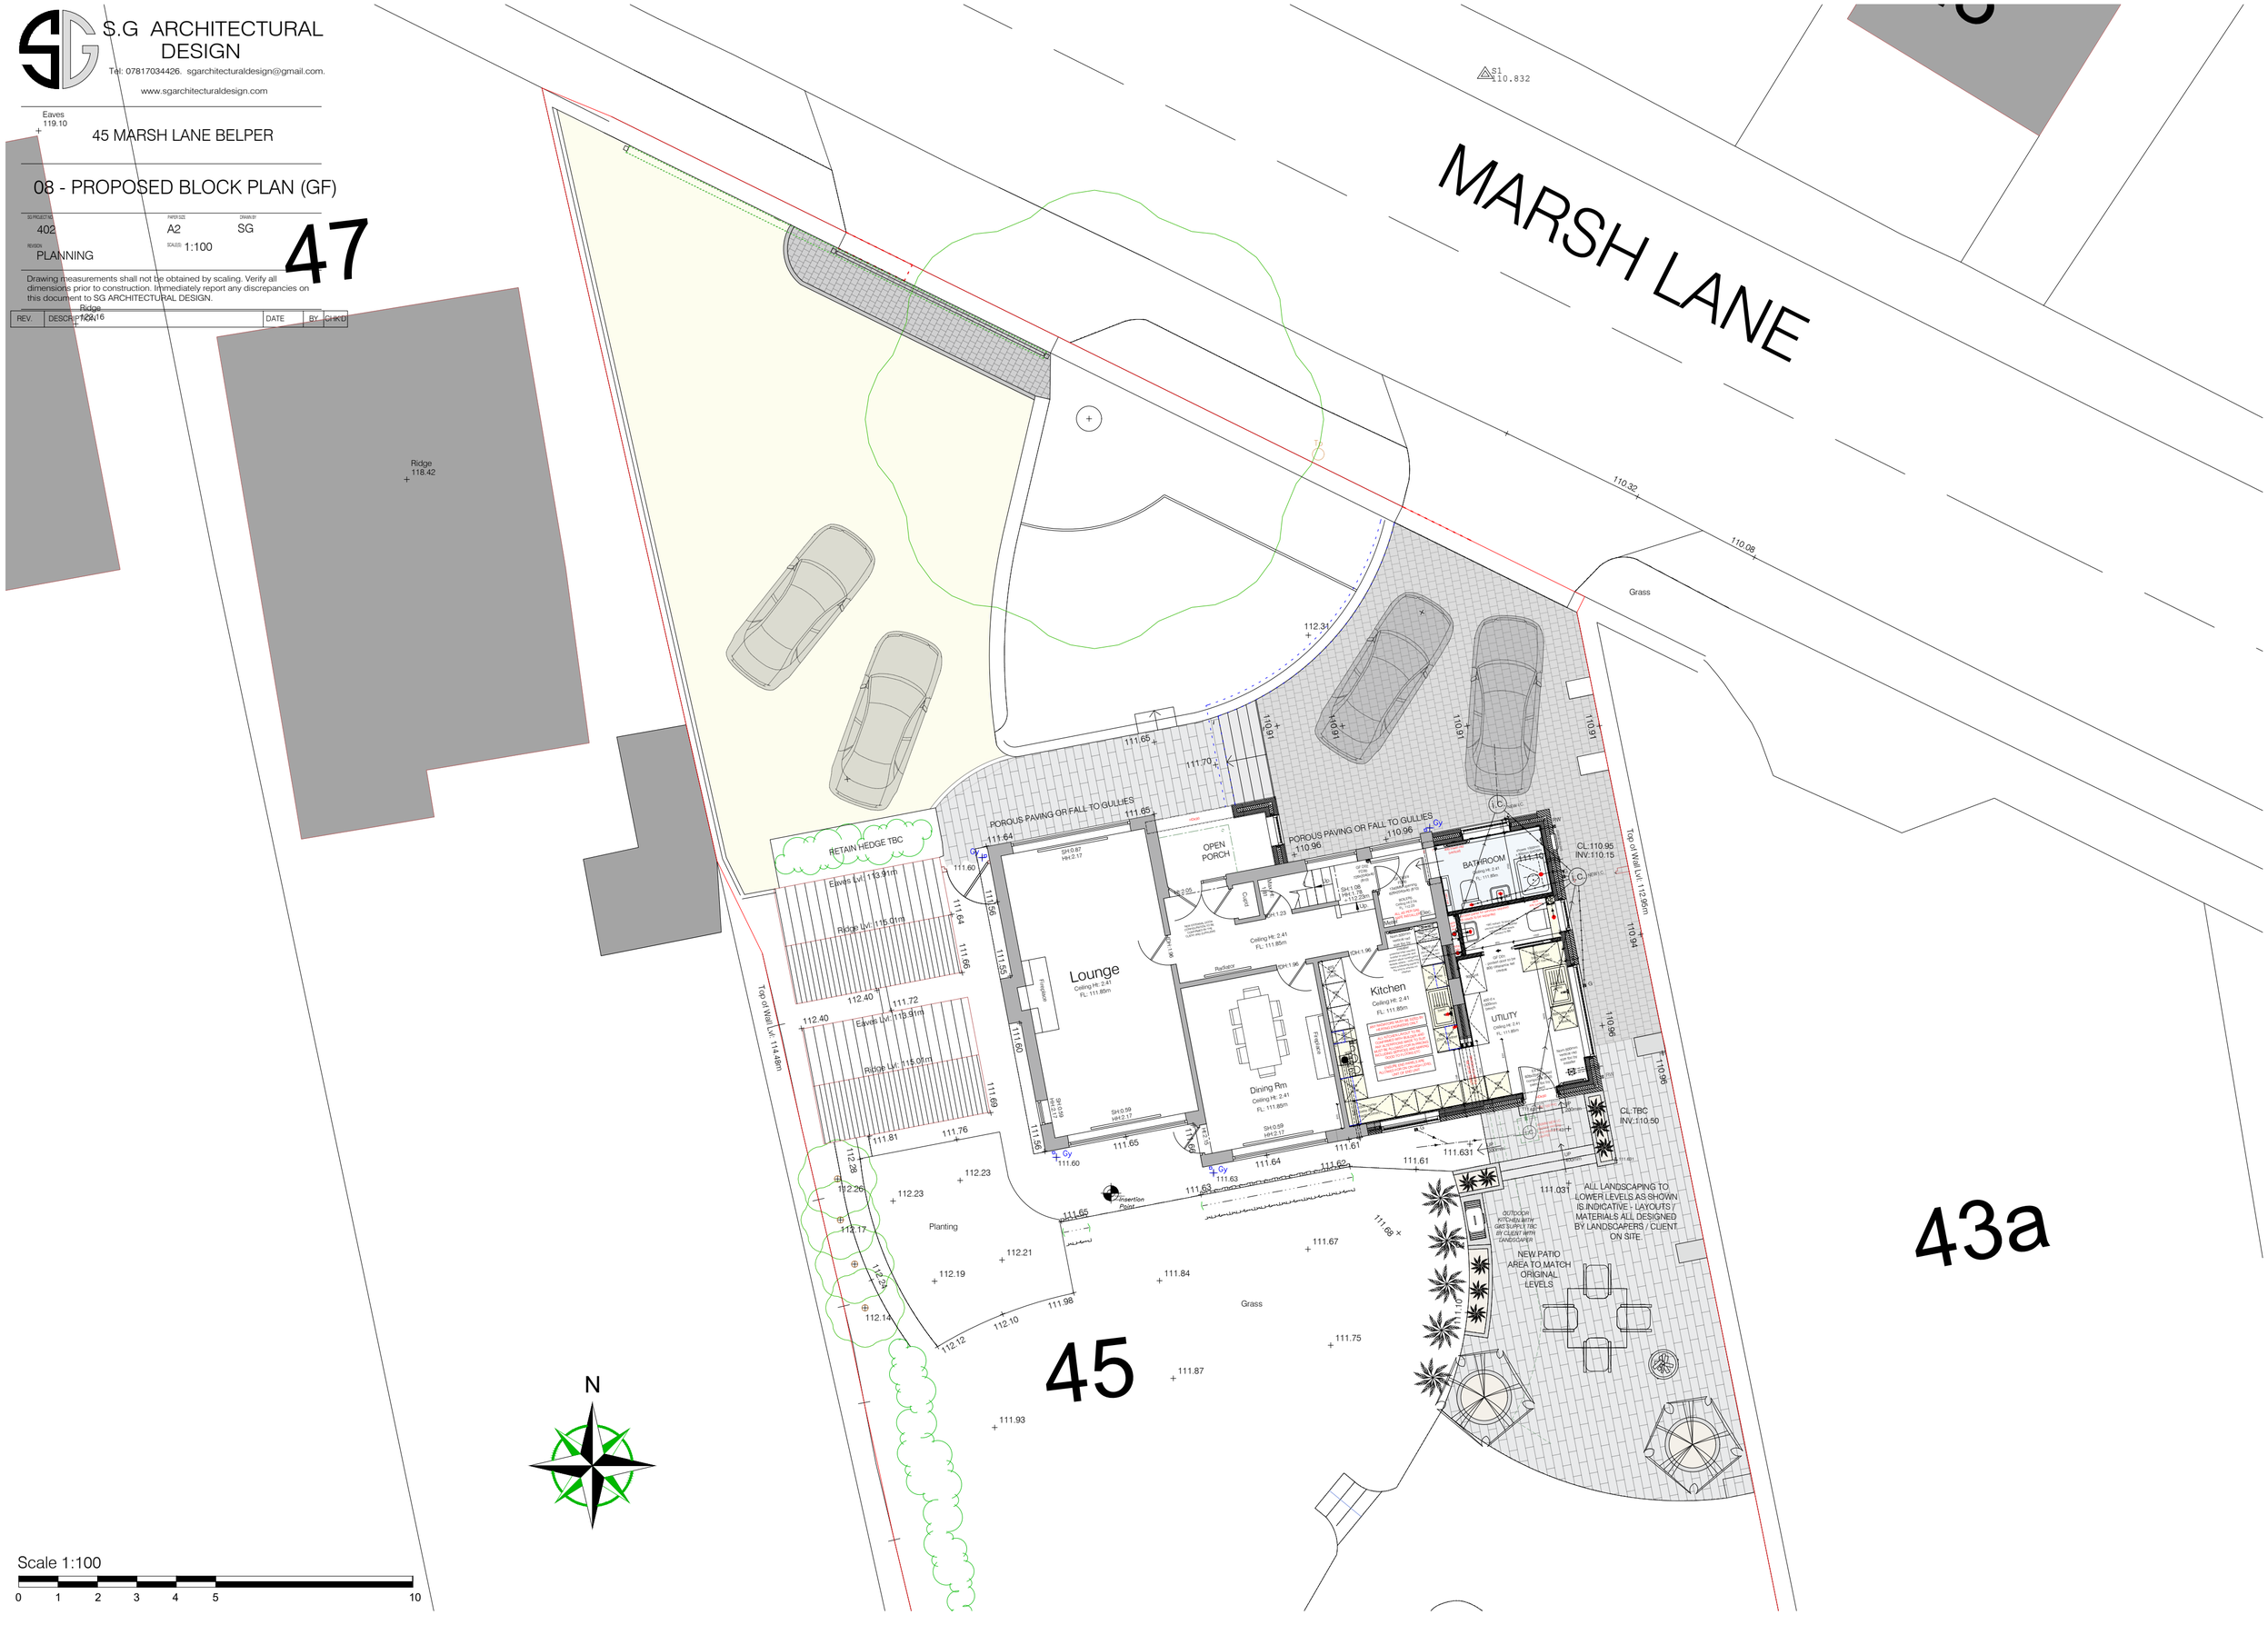

S.G ARCHITECTURAL DESIGN
Tel: 07817034426. sgarchitecturaldesign@gmail.com.
www.sgarchitecturaldesign.com
45 MARSH LANE BELPER
08 - PROPOSED BLOCK PLAN (GF)
SG PROJECT NO. 402
PAPER SIZE A2
DRAWN BY SG
REVISION PLANNING
SCALE(S) 1:100
Drawing measurements shall not be obtained by scaling. Verify all dimensions prior to construction. Immediately report any discrepancies on this document to SG ARCHITECTURAL DESIGN.
REV. DESCRIPTION DATE BY CHK'D
47
MARSH LANE
43a
45
Ridge 118.42
Ridge 122.16
Eaves 119.10
Grass
Planting
RETAIN HEDGE TBC
POROUS PAVING OR FALL TO GULLIES
OPEN PORCH
Lounge
Kitchen
Dining Rm
BATHROOM
UTILITY
Eaves Lvl: 113.91m
Ridge Lvl: 115.01m
Top of Wall Lvl: 114.48m
Top of Wall Lvl: 112.95m
CL:110.95 INV:110.15
CL:TBC INV:110.50
ALL LANDSCAPING TO LOWER LEVELS AS SHOWN IS INDICATIVE - LAYOUTS / MATERIALS ALL DESIGNED BY LANDSCAPERS / CLIENT ON SITE
NEW PATIO AREA TO MATCH ORIGINAL LEVELS
N
Scale 1:100
0 1 2 3 4 5 10