
The copyright in all drawings, schedules, specification and any other documentation prepared by Sustainable Planning Design Studio Ltd. (SPD Studio) in relation to this project shall remain the property of Sustainable Planning Design Studio Ltd. and must not be reissued, loaned or copied without prior written consent.


push

Client:

Key:

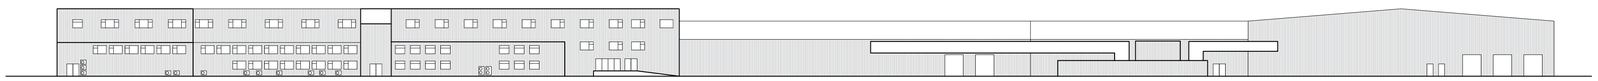

Rear Elevation

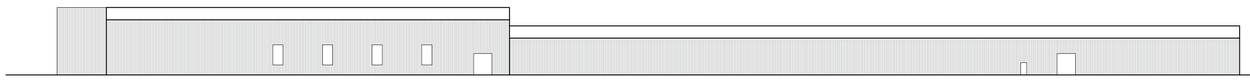

East Elevation



Front Elevation



West Elevation

N

1:500
0m 5m 15ms 30m

Rev.	Amendment	Drawn	Checked	Date

SPDSTUDIO
SUSTAINABLE . PLANNING . DESIGN

Lear Alfreton

Existing Elevations

Cotes Park, Somercotres
Alfreton
DE55 4RH

Drawn By: JJ

Checked By: JL

P161.340.00 1:500 @A1 21.09.2022

WWW.SPD-STUDIO.CO.UK