
THIS DRAWING IS THE PROPERTY OF TDR DESIGN SERVICES LIMITED. COPYRIGHT IS RESERVED AND IS ISSUED ON THE CONDITION THAT IT IS NOT COPIED, REPRODUCED OR DISCLOSED, EITHER WHOLLY OR IN PART WITHOUT WRITTEN PERMISSION FROM TDR DESIGN SERVICES.

DO NOT SCALE OFF THIS DRAWING. ALL DIMENSIONS AND SETTING-OUT TO BE VERIFIED ON SITE BY THE CONTRACTOR. IF IN DOUBT, CONTACT THE ORIGINATOR FOR CLARIFICATION.

ALL WORK TO BE CARRIED OUT IN ACCORDANCE WITH CURRENT BS/EN STANDARDS AND CODES OF PRACTICE.

DRAWING NOTES

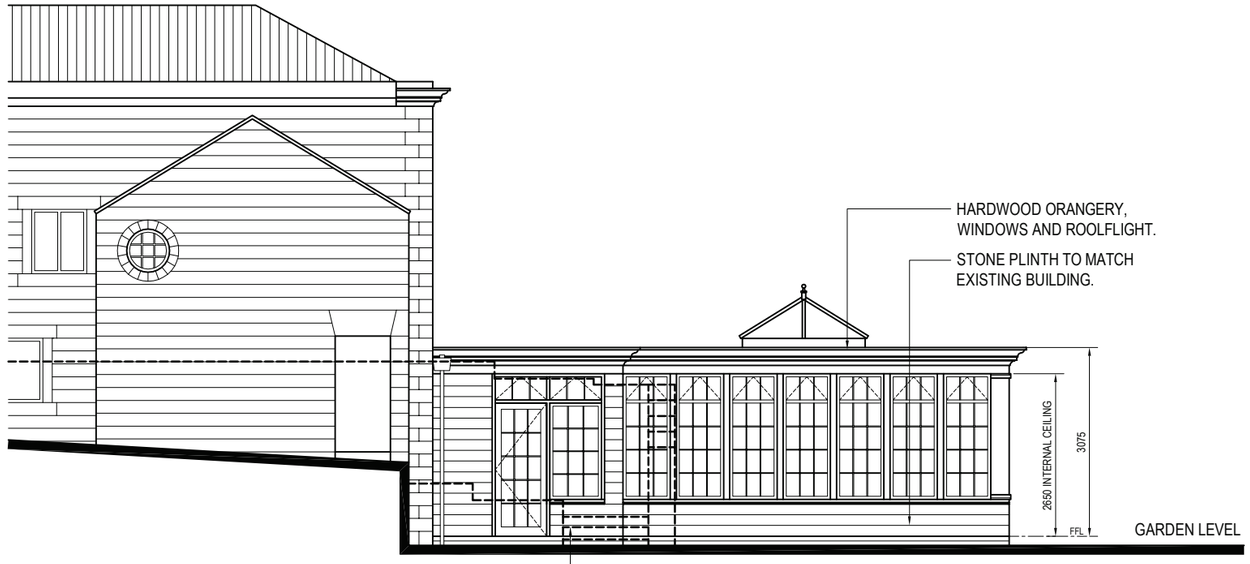


## PROPOSED NORTH ELEVATION

SCALE 1:100 @A3




## PROPOSED WEST ELEVATION

SCALE 1:100 @A3

| REVISION | DATE | DESCRIPTION | DRAWN | CHECKED |
|---|---|---|---|---|
| 001 | 07/03/22 | Initial drawing issue. | SP | GP |

DRAWING STATUS
**PLANNING APPLICATION**

TDR DESIGN SERVICES
THE OLD COTTAGE, MAIN STREET, KIRK IRETON, DERBYSHIRE DE4 3LD
T 01335 372 812
M 07976 422 055
E info@tdr-designservices.com
W www.tdr-designservices.com

CLIENT
**Milford Care**

PROJECT TITLE
**Proposed Extension**
**Milford House, Milford**

DRAWING TITLE
**Proposed Elevations**
**Sheet 1 of 2**

| PROJECT NUMBER | DRAWING NUMBER | REVISION |
|---|---|---|
| 22105-01 | 01-302 | 001 |

| SCALE | DRAWN BY | CHECKED BY | DATE |
|---|---|---|---|
| 1:100 @A3 | SP | GP | 01/03/22 |

COPYRIGHT © TDR DESIGN SERVICES LIMITED 2022. ALL RIGHTS RESERVED.