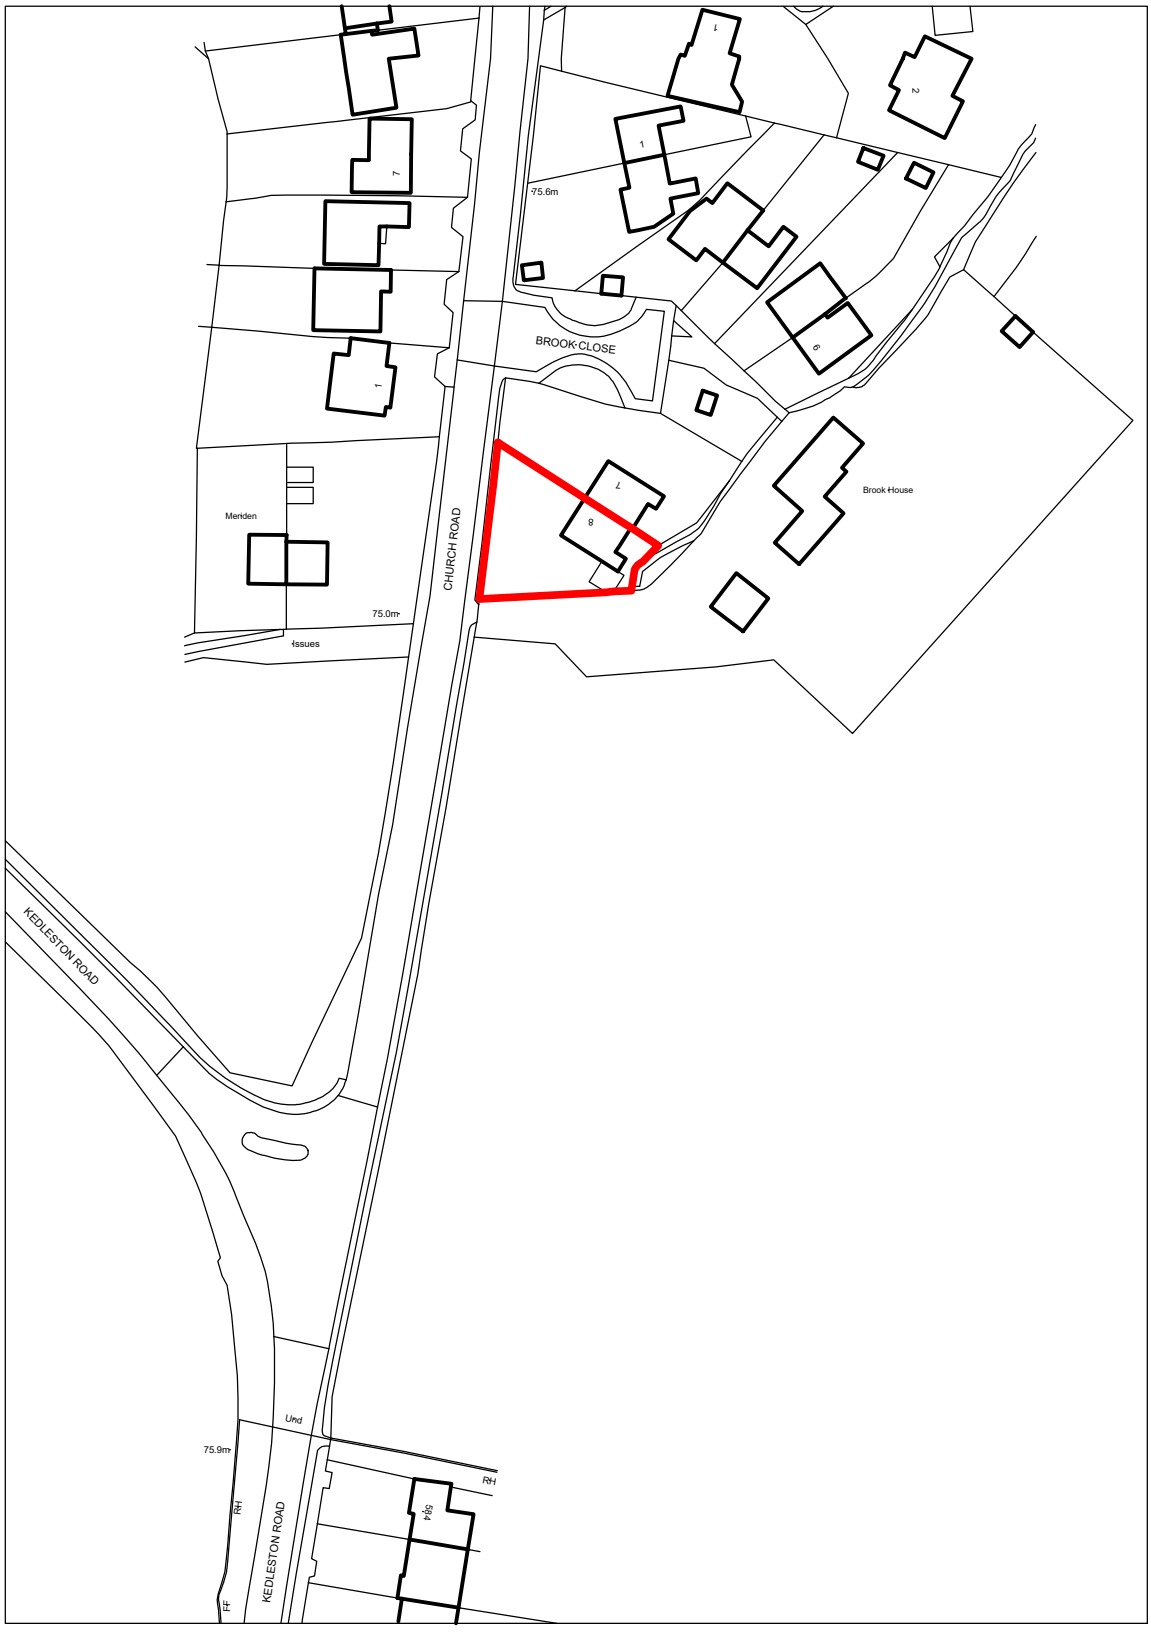


©Crown Copyright and database rights 2022 OS Licence no. 100019980

0 5 10 15 20 25 30
Metres

JULIAN OWEN ASSOCIATES
ARCHITECTS
276 Queens Road
Beeston, Nottingham
NG9 2BD

t 0115 922 9831
f 0115 922 4616
e enquiries@julianowen.co.uk

www.julianowen.co.uk

All Dimensions are Approximate
Do Not Scale Directly From the Drawing
All Dimensions to be Checked and Confirmed on Site
Read In Conjunction with the Specification

Job: Kopec_Quarndon

Title: OS Location Plan

Date: June 2022 *Scale:* 1:1250

Drawing Size: **A4**

Drawing No: **2396/01**

Revisions

Rev A		Red Line Boundary
Rev B	13/10/22	Boundary updated

Richard 13/10/2022 14:42 PM 2396 - Kopec Q.dwg