ALL DIMENSIONS TO BE CHECKED ON SITE BY CONTRACTOR.

SCALE 1:1250

0 20m 40m 60m 100m




Location Plan
53 Bailey Brook, NG16 4FS

©Crown Copyright and database rights 2022 OS Licence no. AC00008498

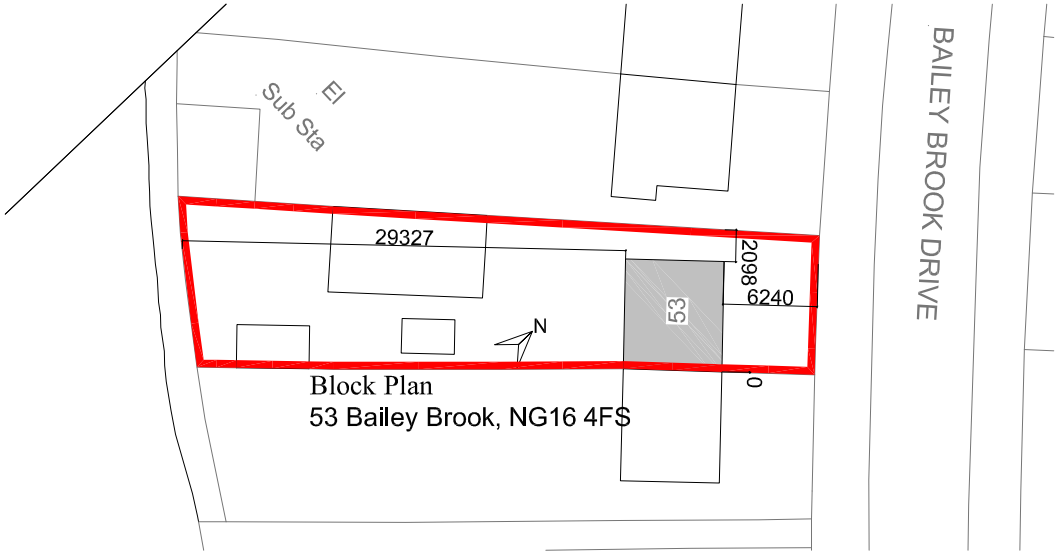


Block Plan
53 Bailey Brook, NG16 4FS

SCALE 1:500

0 5m 10m 15m 20m 25m 50m

| Rev | Description | Date | By |
|---|---|---|---|

DWG TITLE: LOCATION PLAN
53 BAILEY BROOK
LANGLEY MILL
NOTTS
NG16 4FS

Client: D YEOMANS
SCALE: 1:1250/500@A4
DATE: OCT '22
DRAWING NO.: BAI-01 REV
ISSUE: PLANNING

Copyright 2022