ALL DIMENSIONS TO BE CHECKED ON SITE BY CONTRACTOR.

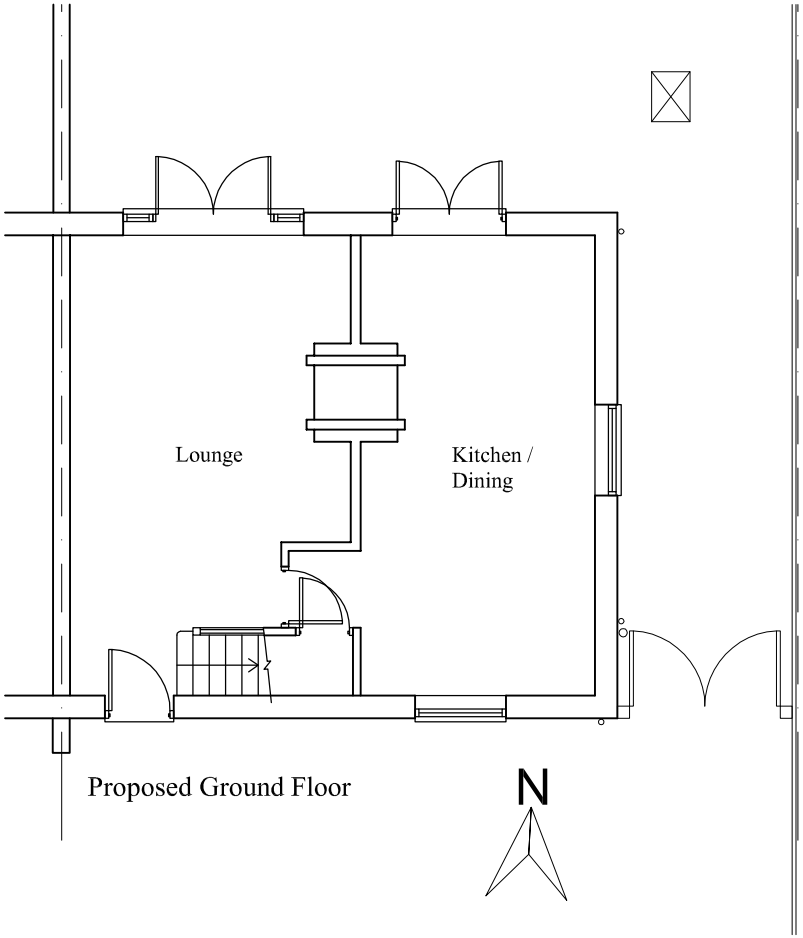

Proposed Ground Floor

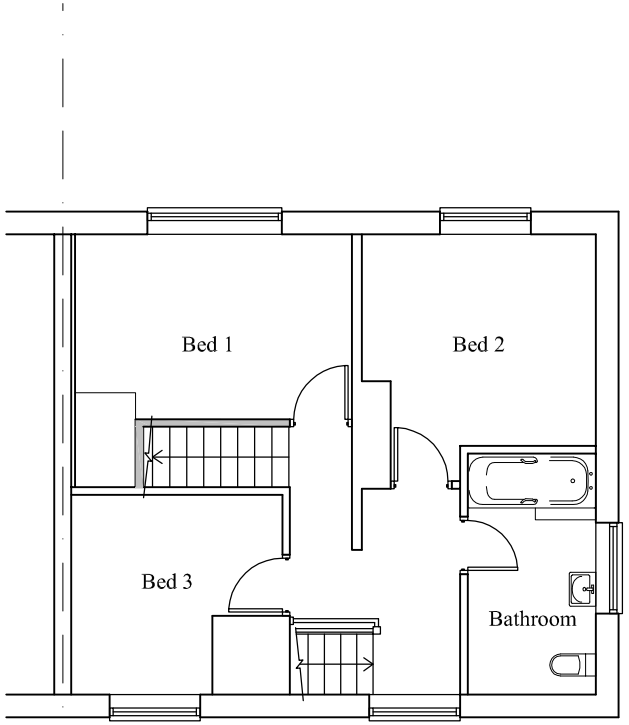

Proposed First Floor

Rev	Description	Date	By

SCALE
1:100

0 1m 2m 3m 4m 5m 10m

DWG TITLE PROPOSED PLANS
53 BAILEY BROOK
LANGLEY MILL
NOTTS
NG16 4FS

Client D YEOMANS
SCALE 1:100@A4
DATE OCT '22
DRAWING NO. BAI-05 REV
ISSUE PLANNING

Copyright 2022