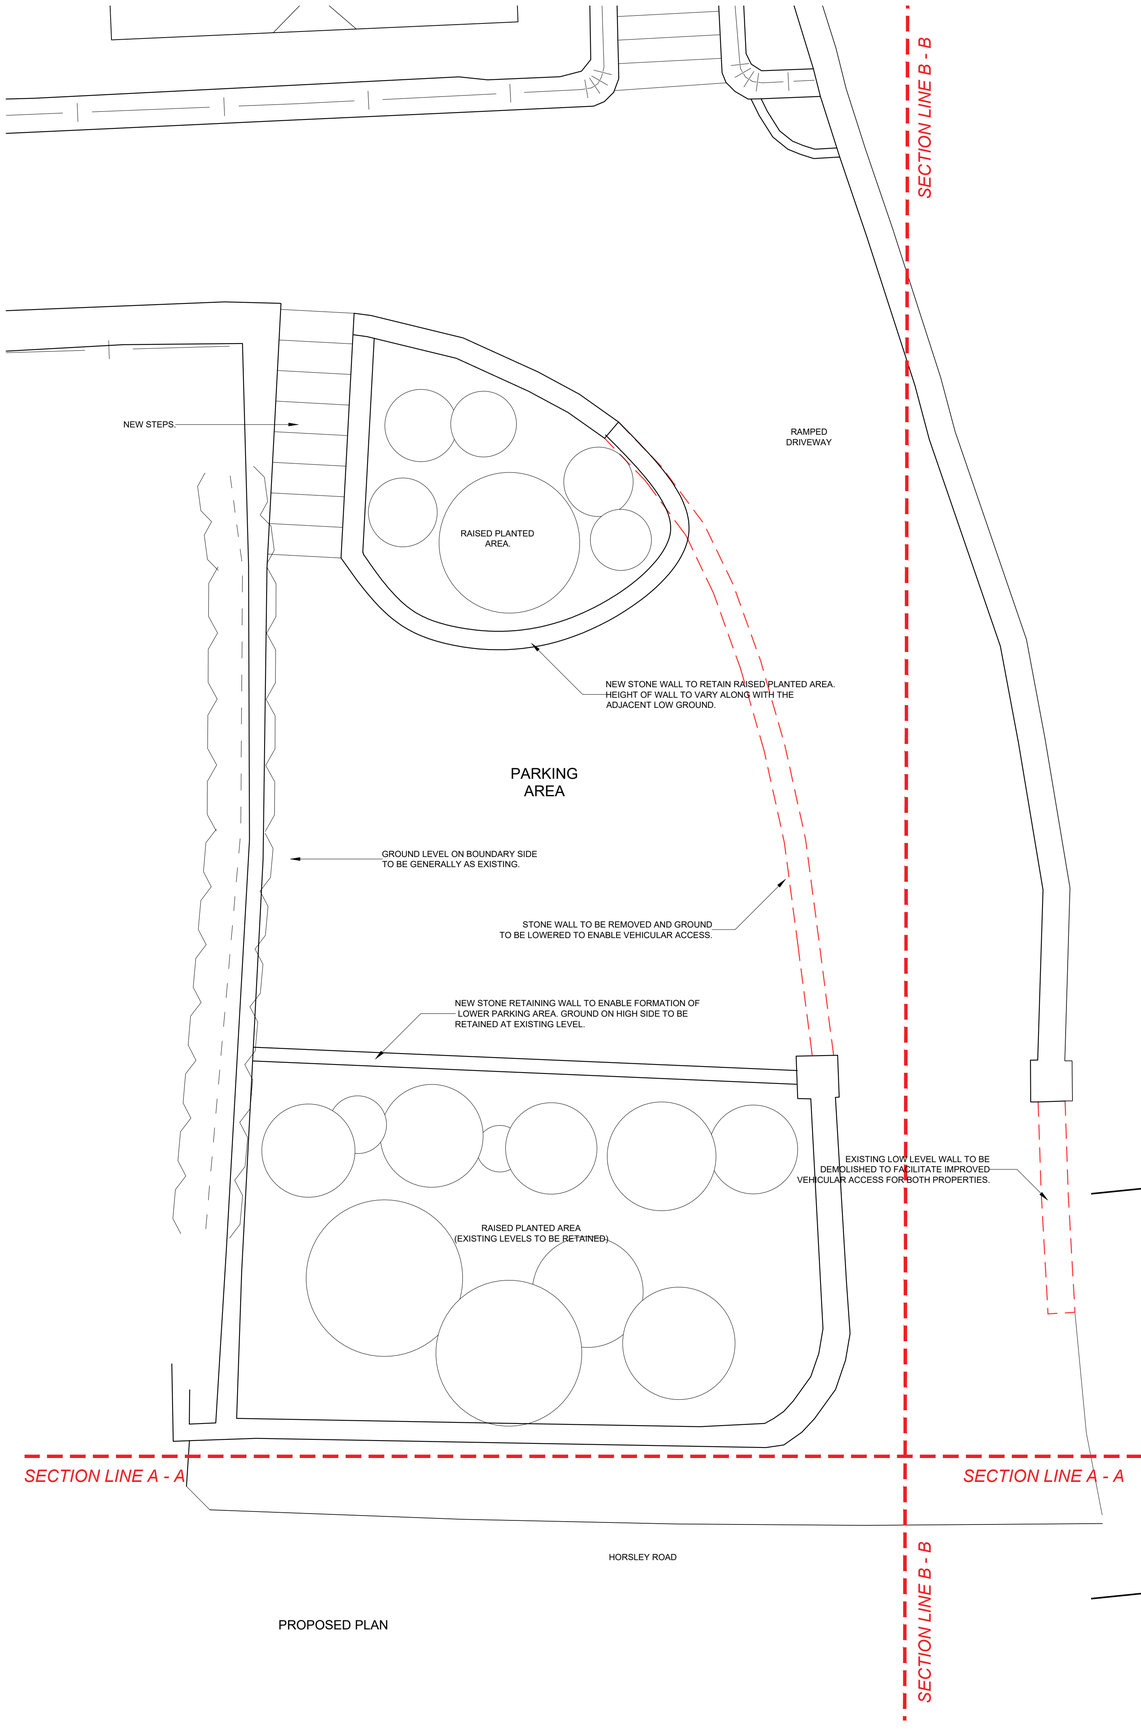

PROPOSED PLAN

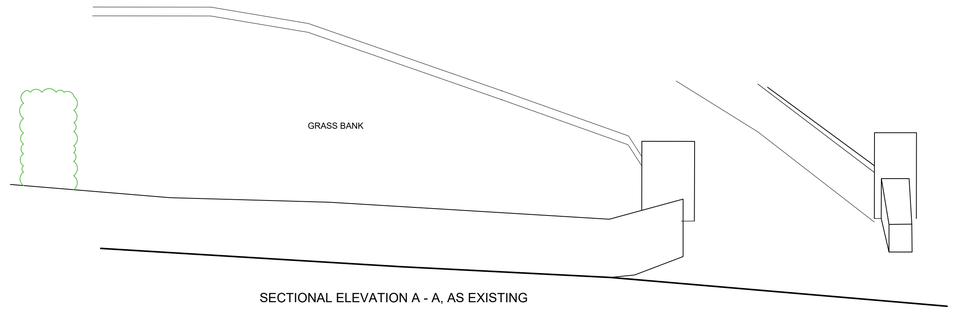

SECTIONAL ELEVATION A - A, AS EXISTING

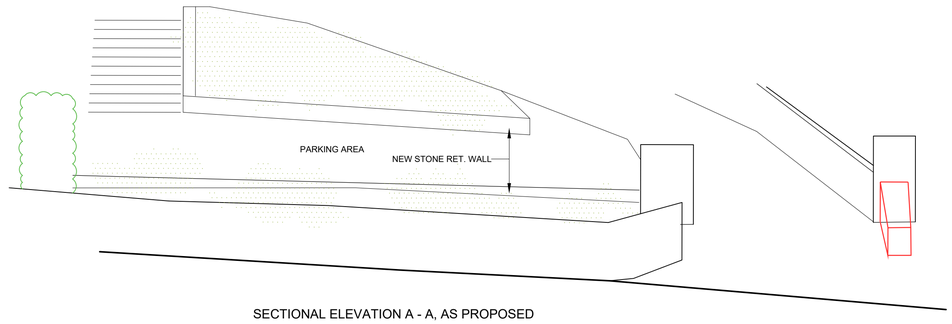

SECTIONAL ELEVATION A - A, AS PROPOSED

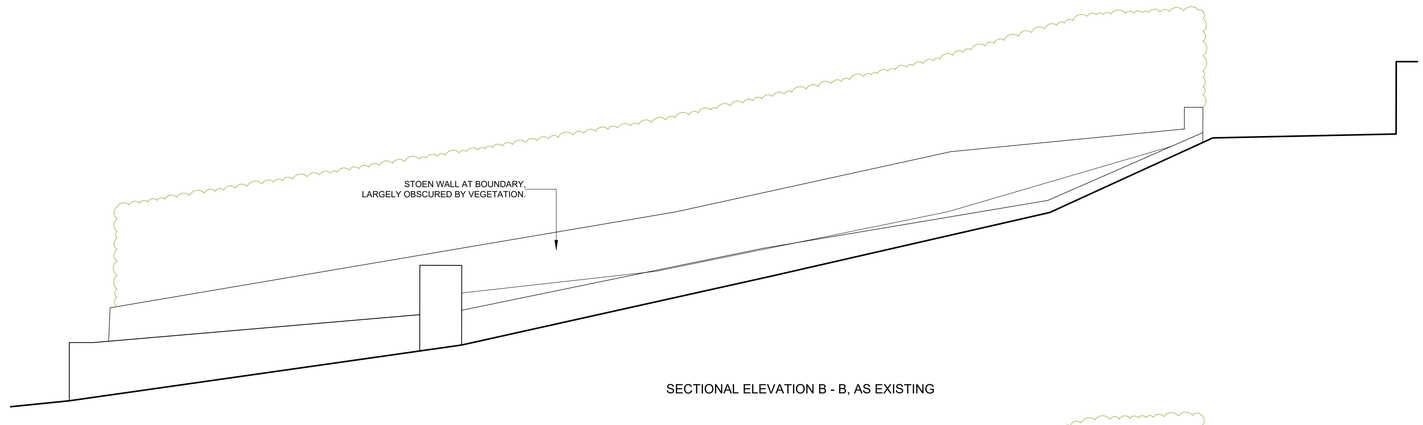

SECTIONAL ELEVATION B - B, AS EXISTING

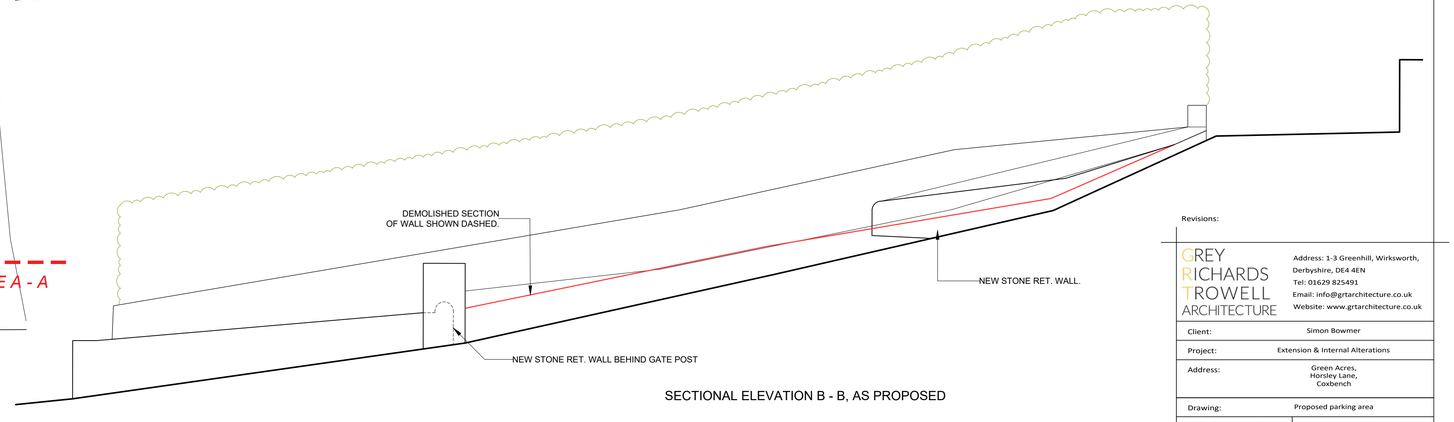

SECTIONAL ELEVATION B - B, AS PROPOSED

Revisions:

GREY RICHARDS TROWELL ARCHITECTURE
Address: 1-3 Greenhill, Wirksworth, Derbyshire, DE4 4EN
Tel: 01629 825491
Email: info@grtarchitecture.co.uk
Website: www.grtarchitecture.co.uk

Client:	Simon Bowmer
Project:	Extension & Internal Alterations
Address:	Green Acres, Horsley Lane, Coxbench
Drawing:	Proposed parking area
Dwg No: 004	Date: 17th October 2022
Scale: 1:50	Paper size: A1
RIBA Stage:	003

Please Note:

Drawings up to RIBA Work Stage 4 are not sufficiently detailed for construction

DO NOT SCALE DRAWING

© Grey Richards Trowell Architecture all rights reserved