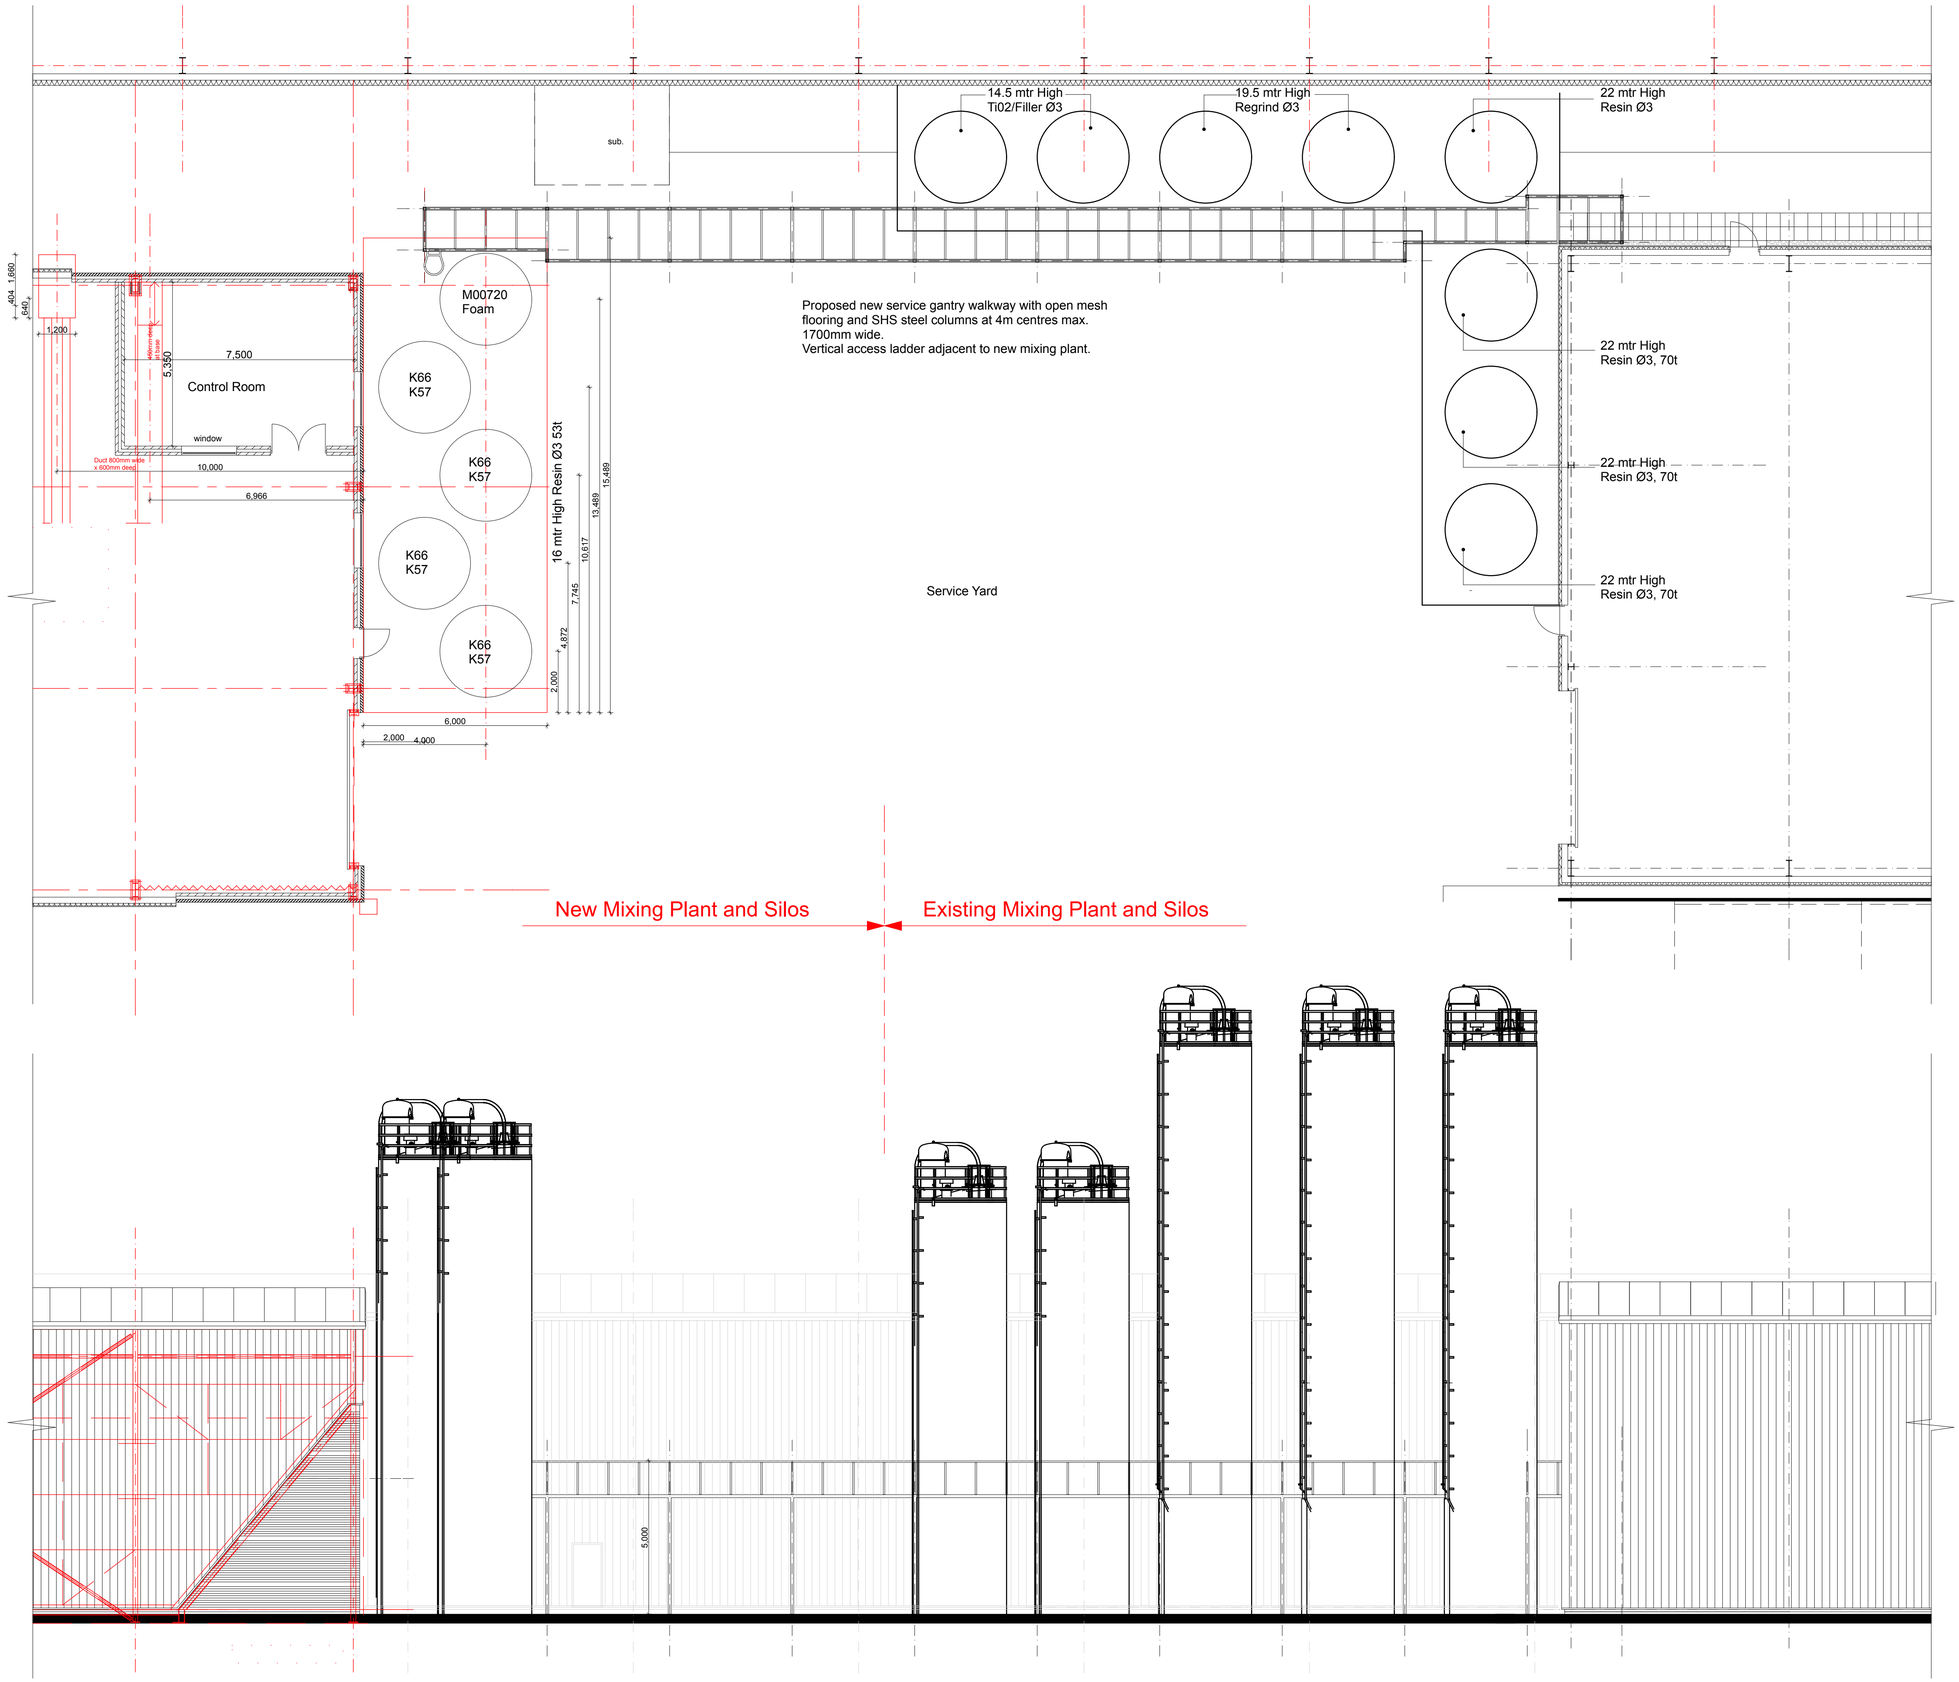

This drawing is the copyright of High Lane Design. Reproduction, publication or any other usage of this drawing without permission of the company is against the the law.

Do not scale. The contractor shall verify all dimensions and existing conditions on site prior to commencing the works.

This drawing should be read in conjunction with all other relevant documents.

Revisions : Date : By :

high lane design

199 High Lane West
West Hallam
Ilkeston
Derby
DE7 6HP

t: 07816 513918
e: highlanedesign@hotmail.com

Project

Proposed Amendment to Silos and New Service Gantry for Liniar, Denby Business Park.

Drawing

Plan Elevations as Proposed

Scale :	Date :	Drawn by :	Checked by :
1 : 100	Sept.'22	SP	
Job number :	Drawing number :		Revision:
L 310	D03		

High Lane Design Limited is a Registered Company No. 8098557