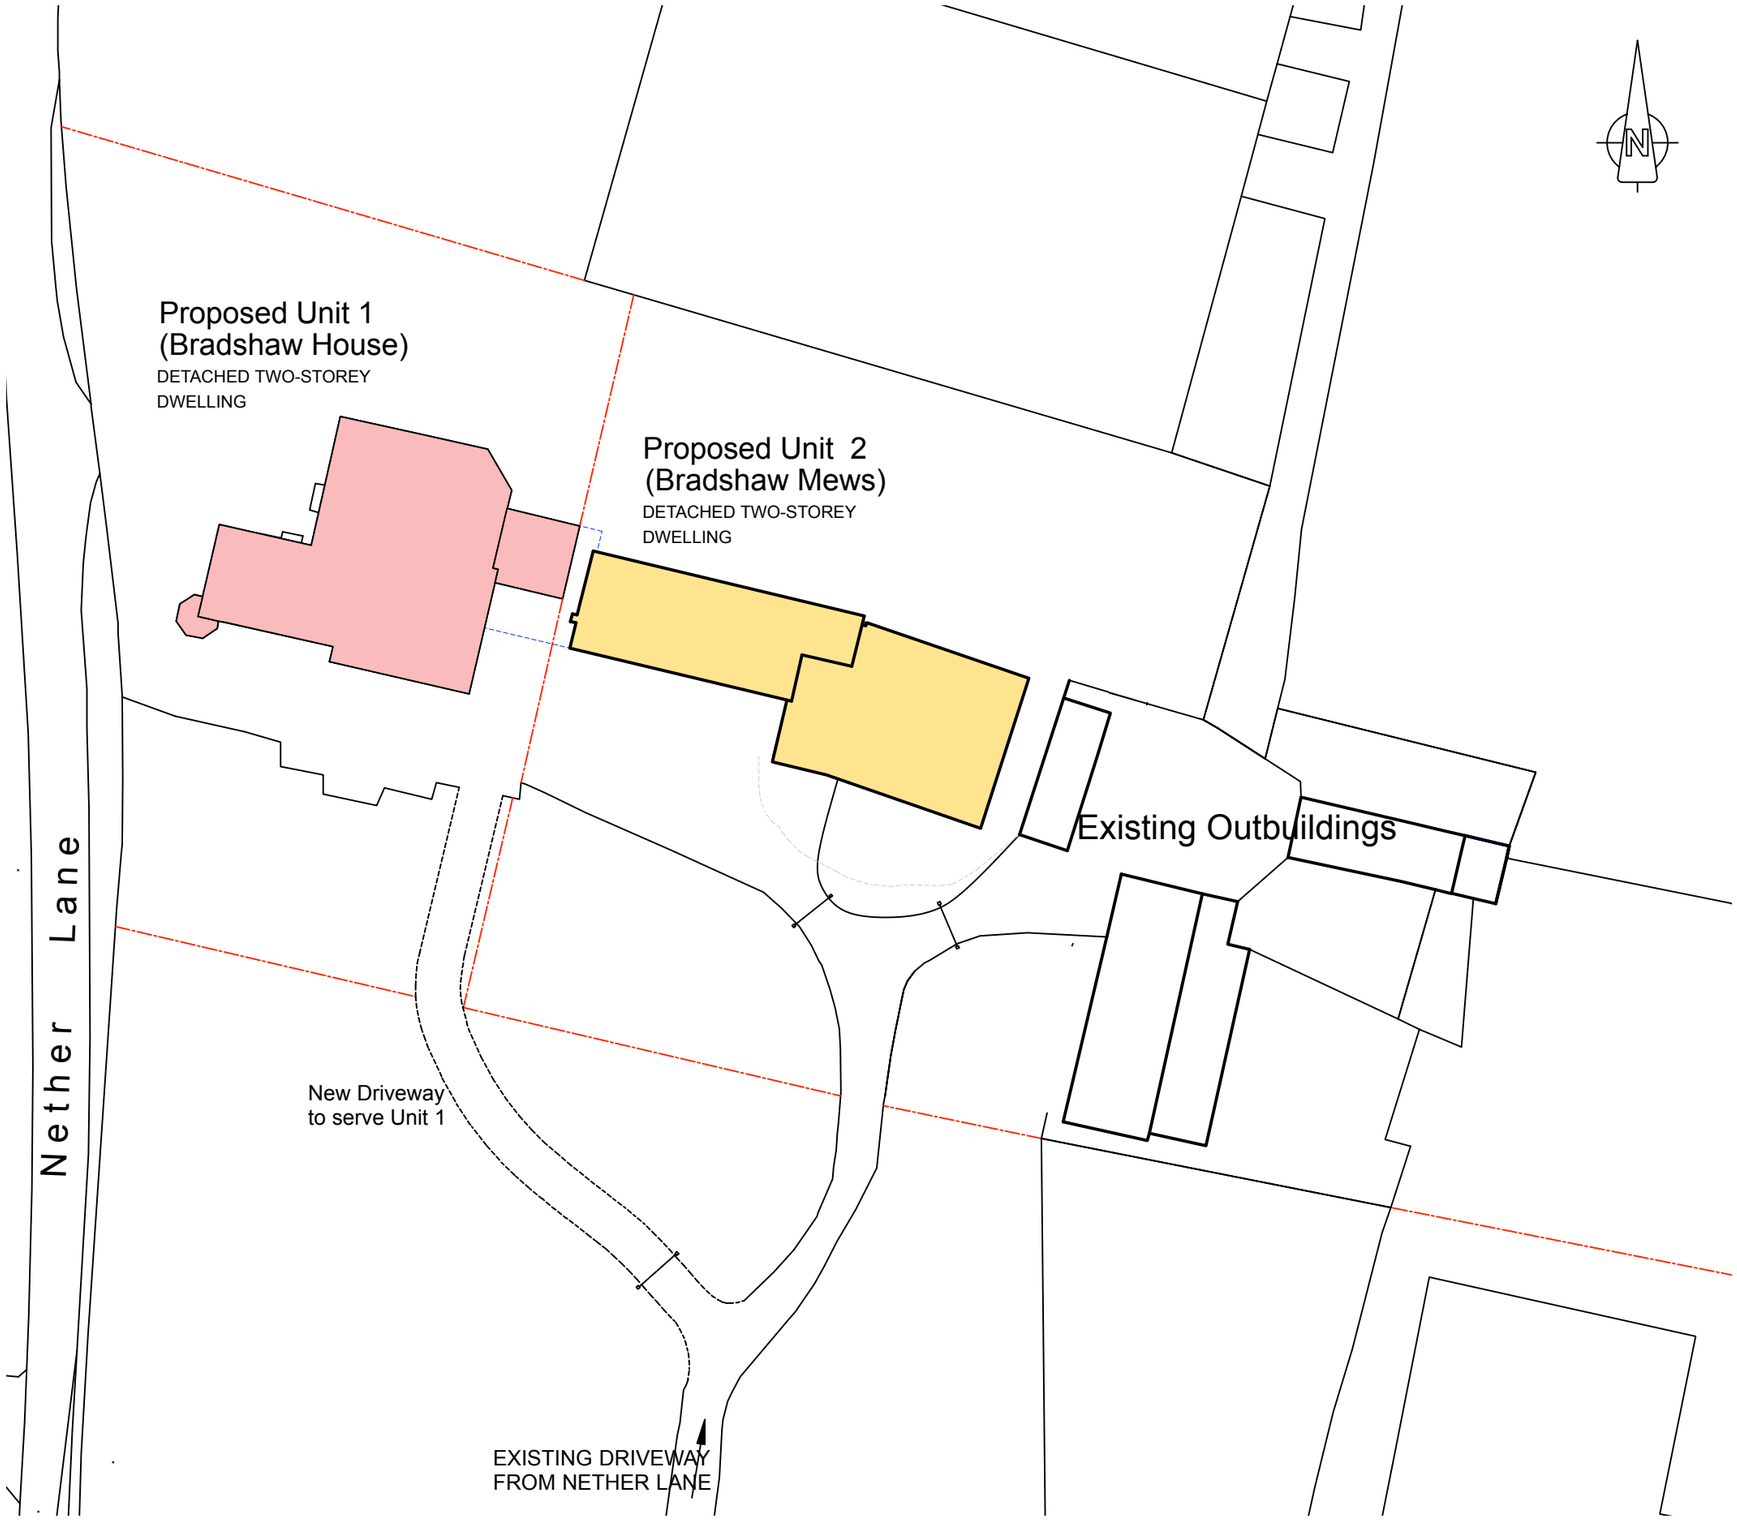


Block Plan On Site Proposed

0 5 10 15 20 25
Scale in Metres

Project
PROPOSED CONVERSION & PART DEMOLITION OF EXISTING DWELLING TO CREATE 2 No. DWELLINGS

Site
BRADSHAW HOUSE NETHER LANE
HAZELWOOD BELPER DE56 4AP

Client
MRS. B. BARR

Title
BLOCK PLAN ON SITE AS PROPOSED

Project number	21021
Date	Oct. 2021
Drawing No.	21021.03_B
Scale	1 : 500
Plot Size	A3

Revisions:

B Oct 2022
Unit 3 removed & swimming pool to Unit 2 reinstated