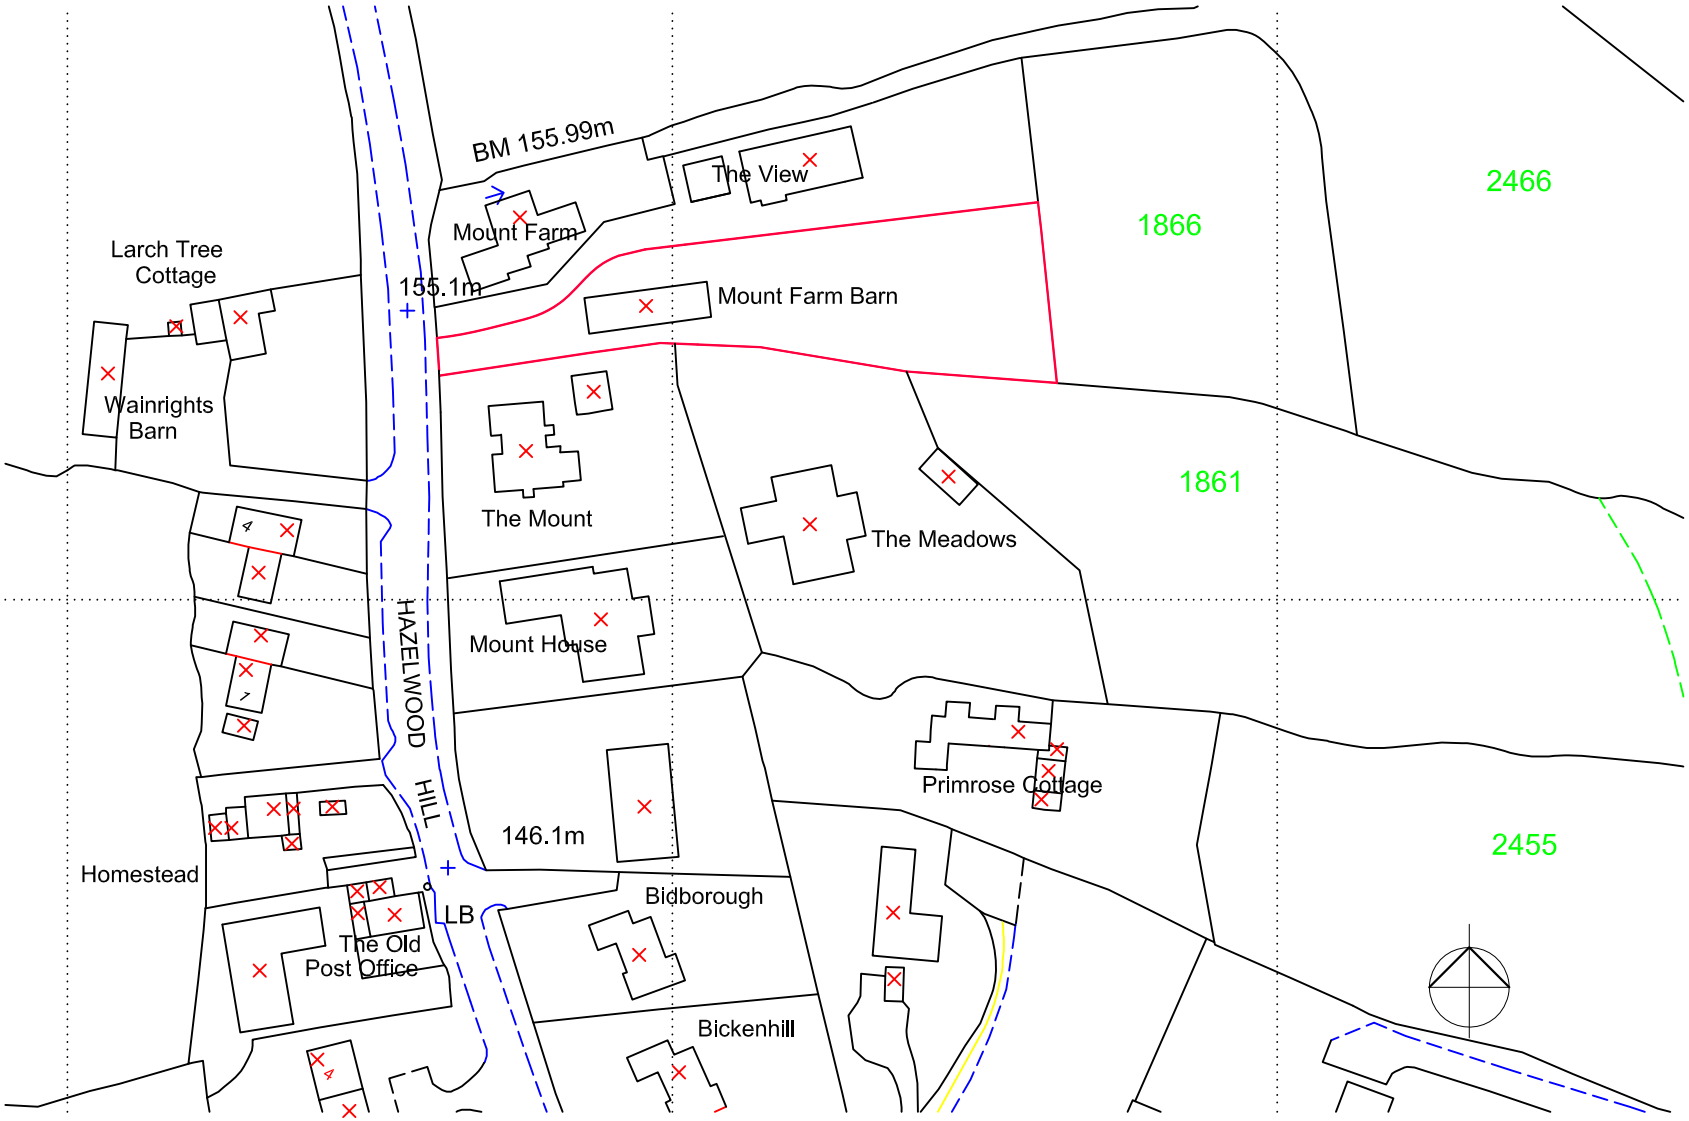

OS PLAN MOUNT FARM BARN, HAZELWOOD HILL DE56 4AD

0 50 METRES SCALE 1:1250 AT A4

LOCATION PLAN