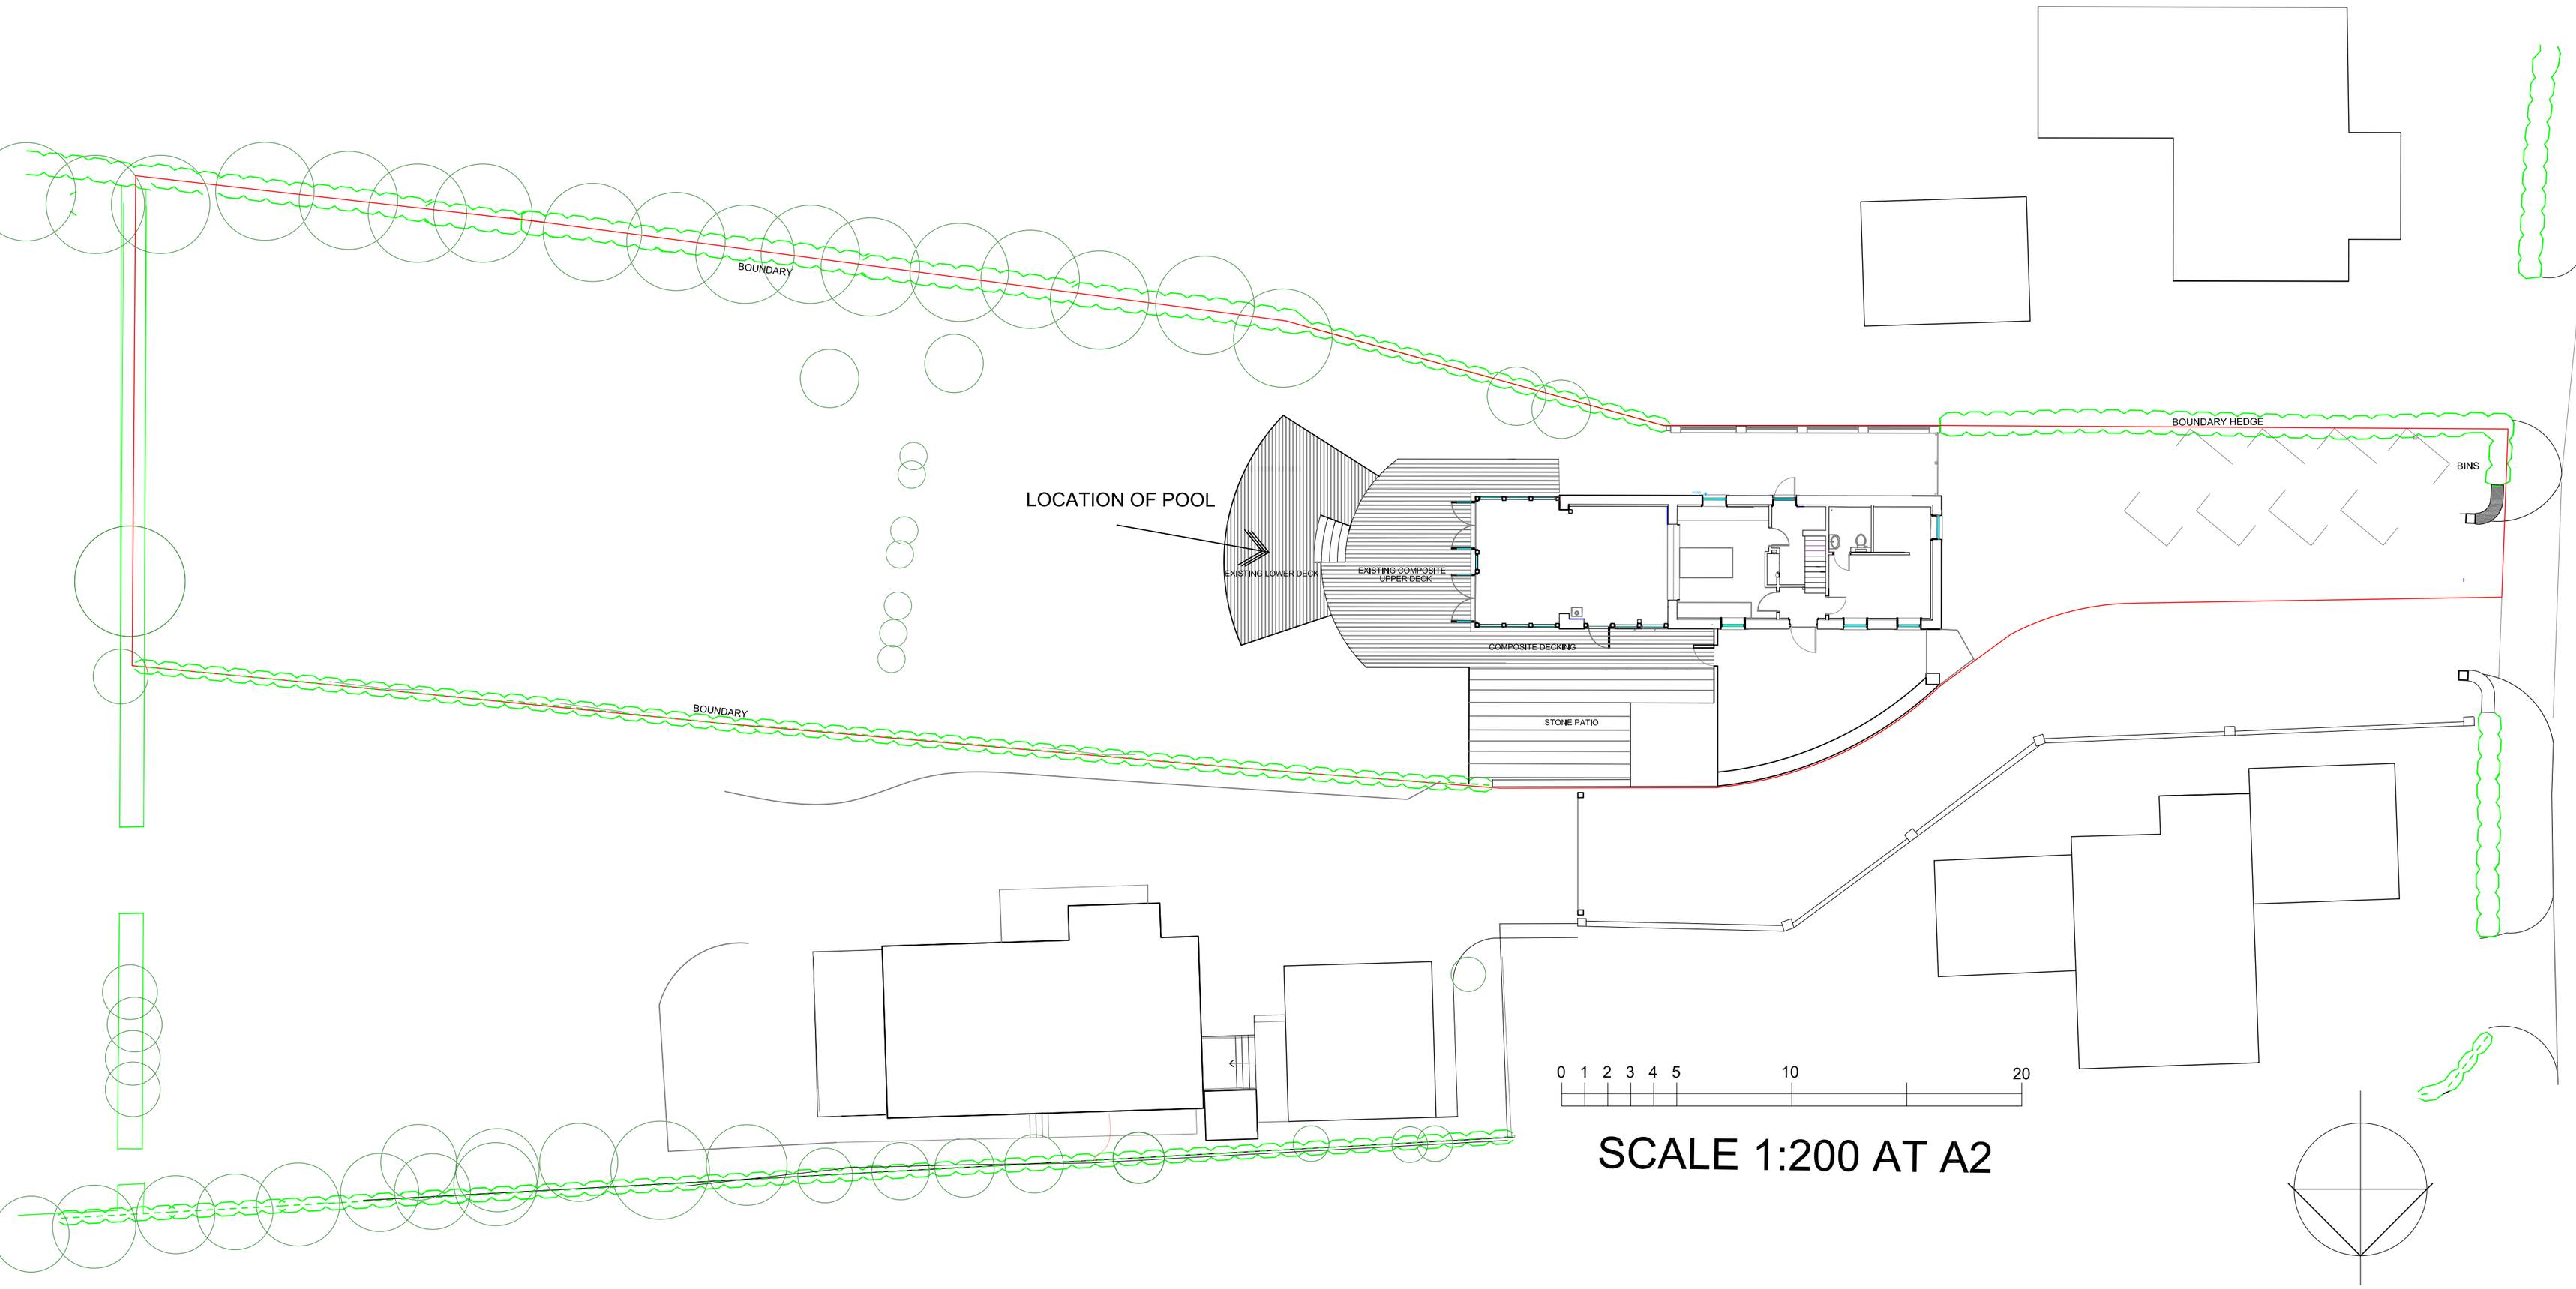

PROPOSED NEW GARDEN POOL AT MOUNT FARM BARN, HAZELWOOD

BLOCK PLAN SHOWING LOCATION OF POOL

ADDC ARCHITECTS THE VIEW, HAZELWOOD HILL, HAZELWOOD DE56 4AD 01332 842120 www.addc-architects.co.uk
Architecture Planning Consultants Heritage Consultants