

Revision	Date
REV -	-

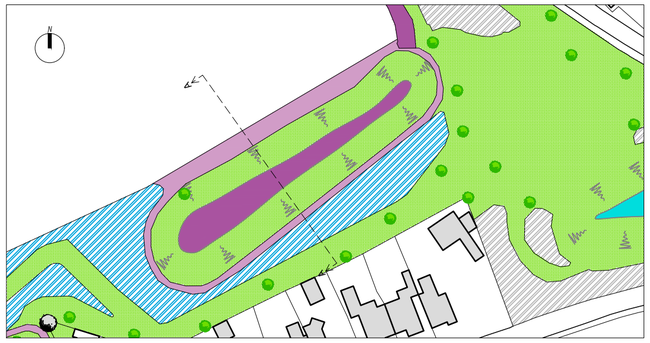

Key Plan
Scale 1:1250

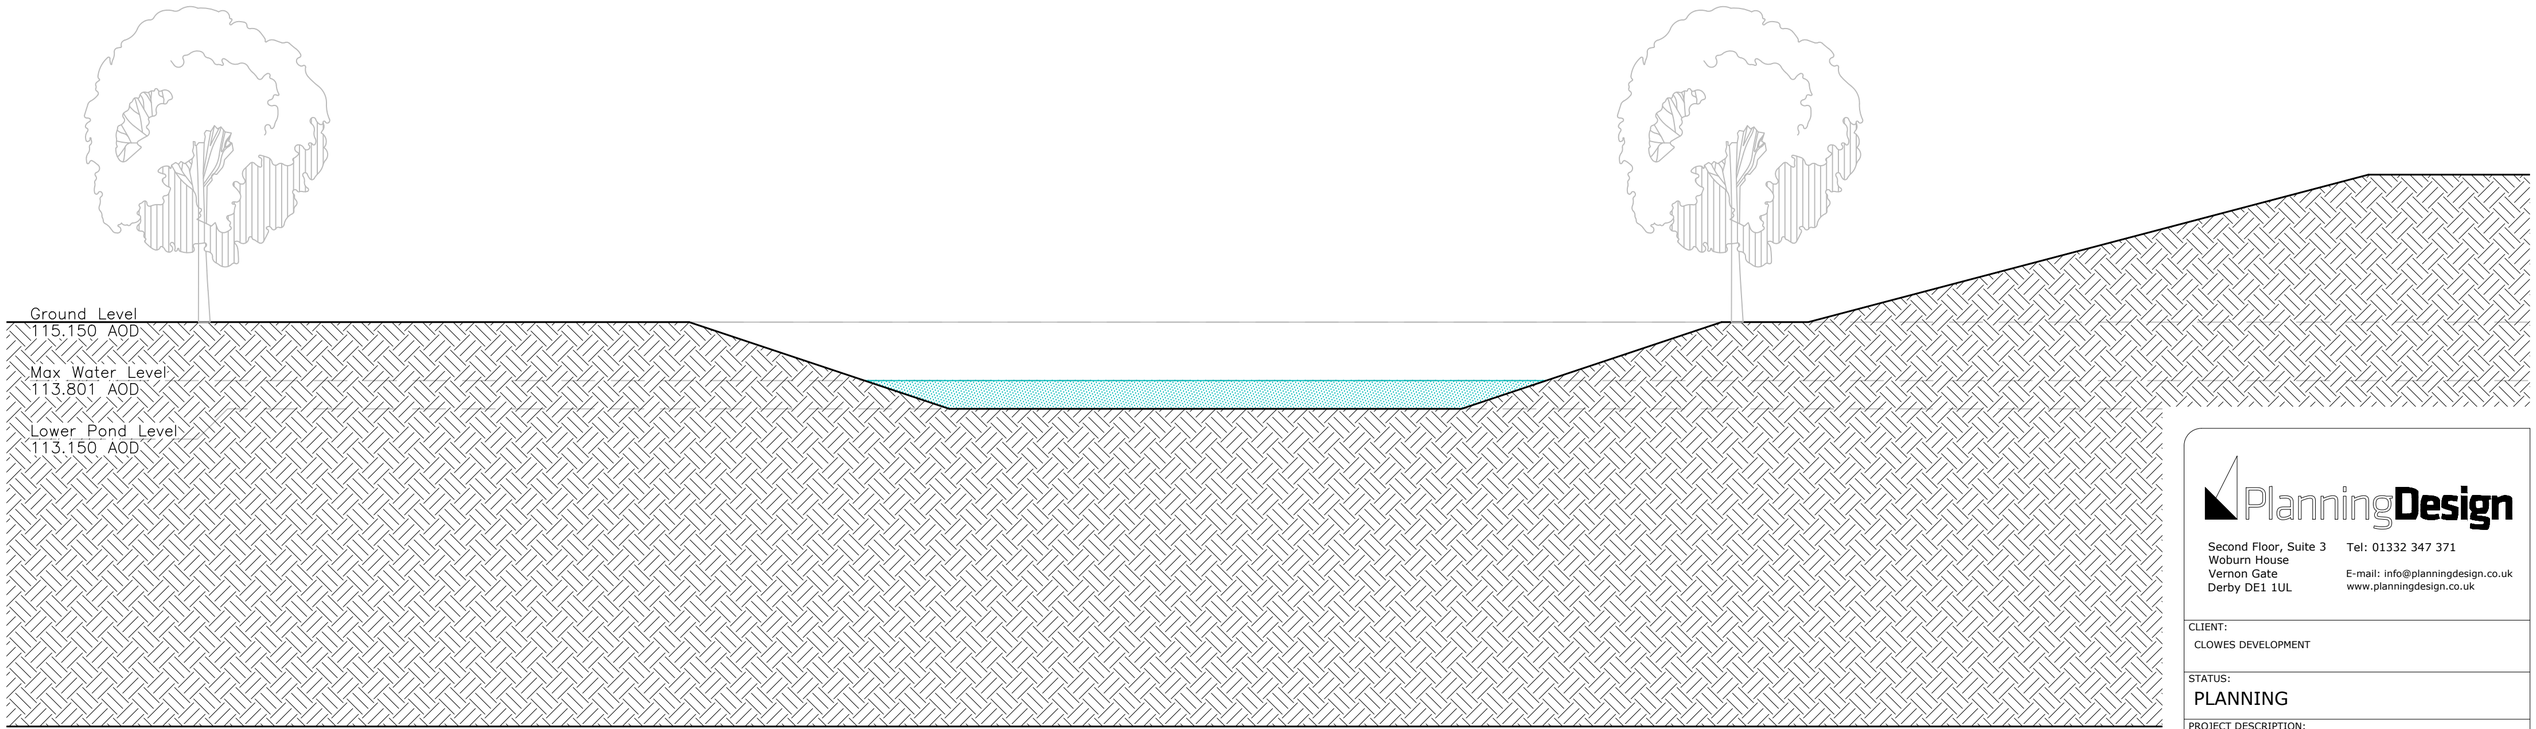

Section A–A
Scale 1:100

1m SCALE 1:100

PlanningDesign
Second Floor, Suite 3
Woburn House
Vernon Gate
Derby DE1 1UL
Tel: 01332 347 371
E-mail: info@planningdesign.co.uk
www.planningdesign.co.uk

CLIENT:
CLOWES DEVELOPMENT

STATUS:
PLANNING

PROJECT DESCRIPTION:
ENGINEERING OPERATIONS TO FACILITATE HABITAT IMPROVEMENTS

DRAWING TITLE:
PROPOSED POND 1 SECTION A-A

DRAWN BY:	CHECKED BY:
SW	JC
DRAWING NUMBER:	REVISION:
004	-
SCALE:	DATE:
1:100 @ A2	OCTOBER 2022

DRAWING REF:
3615 - 004

© *COPYRIGHT EXISTS ON THE DESIGNS AND INFORMATION SHOWN ON THIS DRAWING: The Contractor must verify all dimensions on site before making shop drawings or commencing work of any kind. No dimensions to be scaled from this drawing. Architect to be notified of any discrepancies in dimensions immediately*