Note
All measurements to be checked on site.
Do not scale off drawings without consulting the architect.



Front Elevation - 1:100



Side Elevation - 1:100



Rear Elevation - 1:100

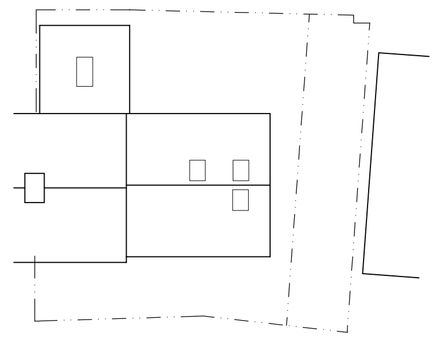

Site Plan - 1:200

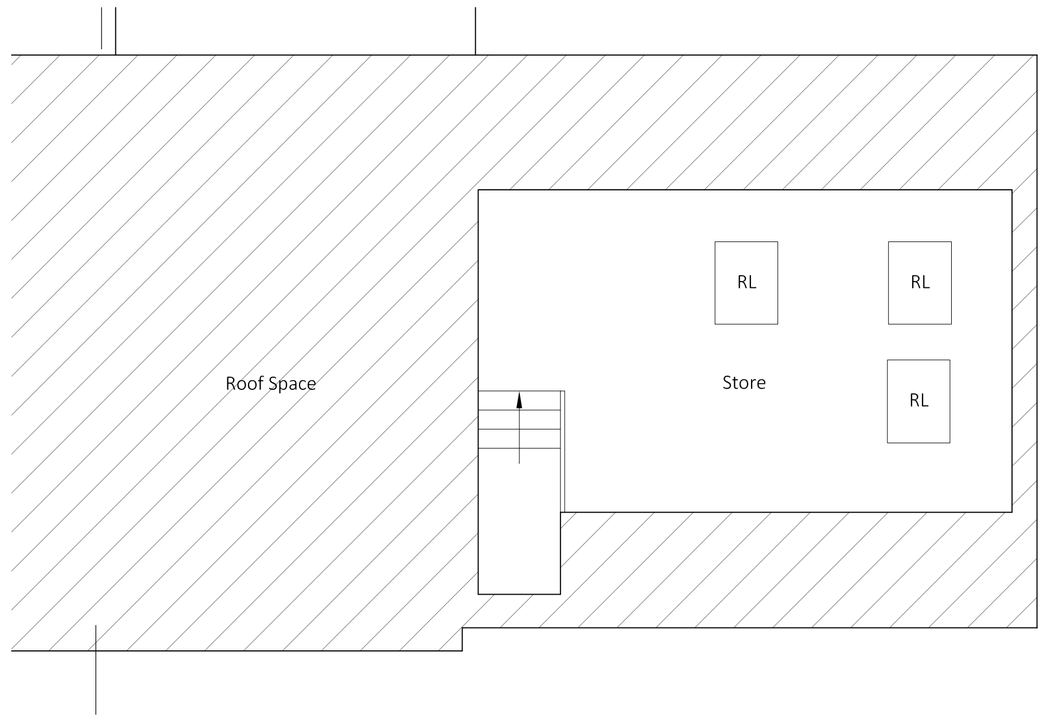

Second Floor Plan - 1:50

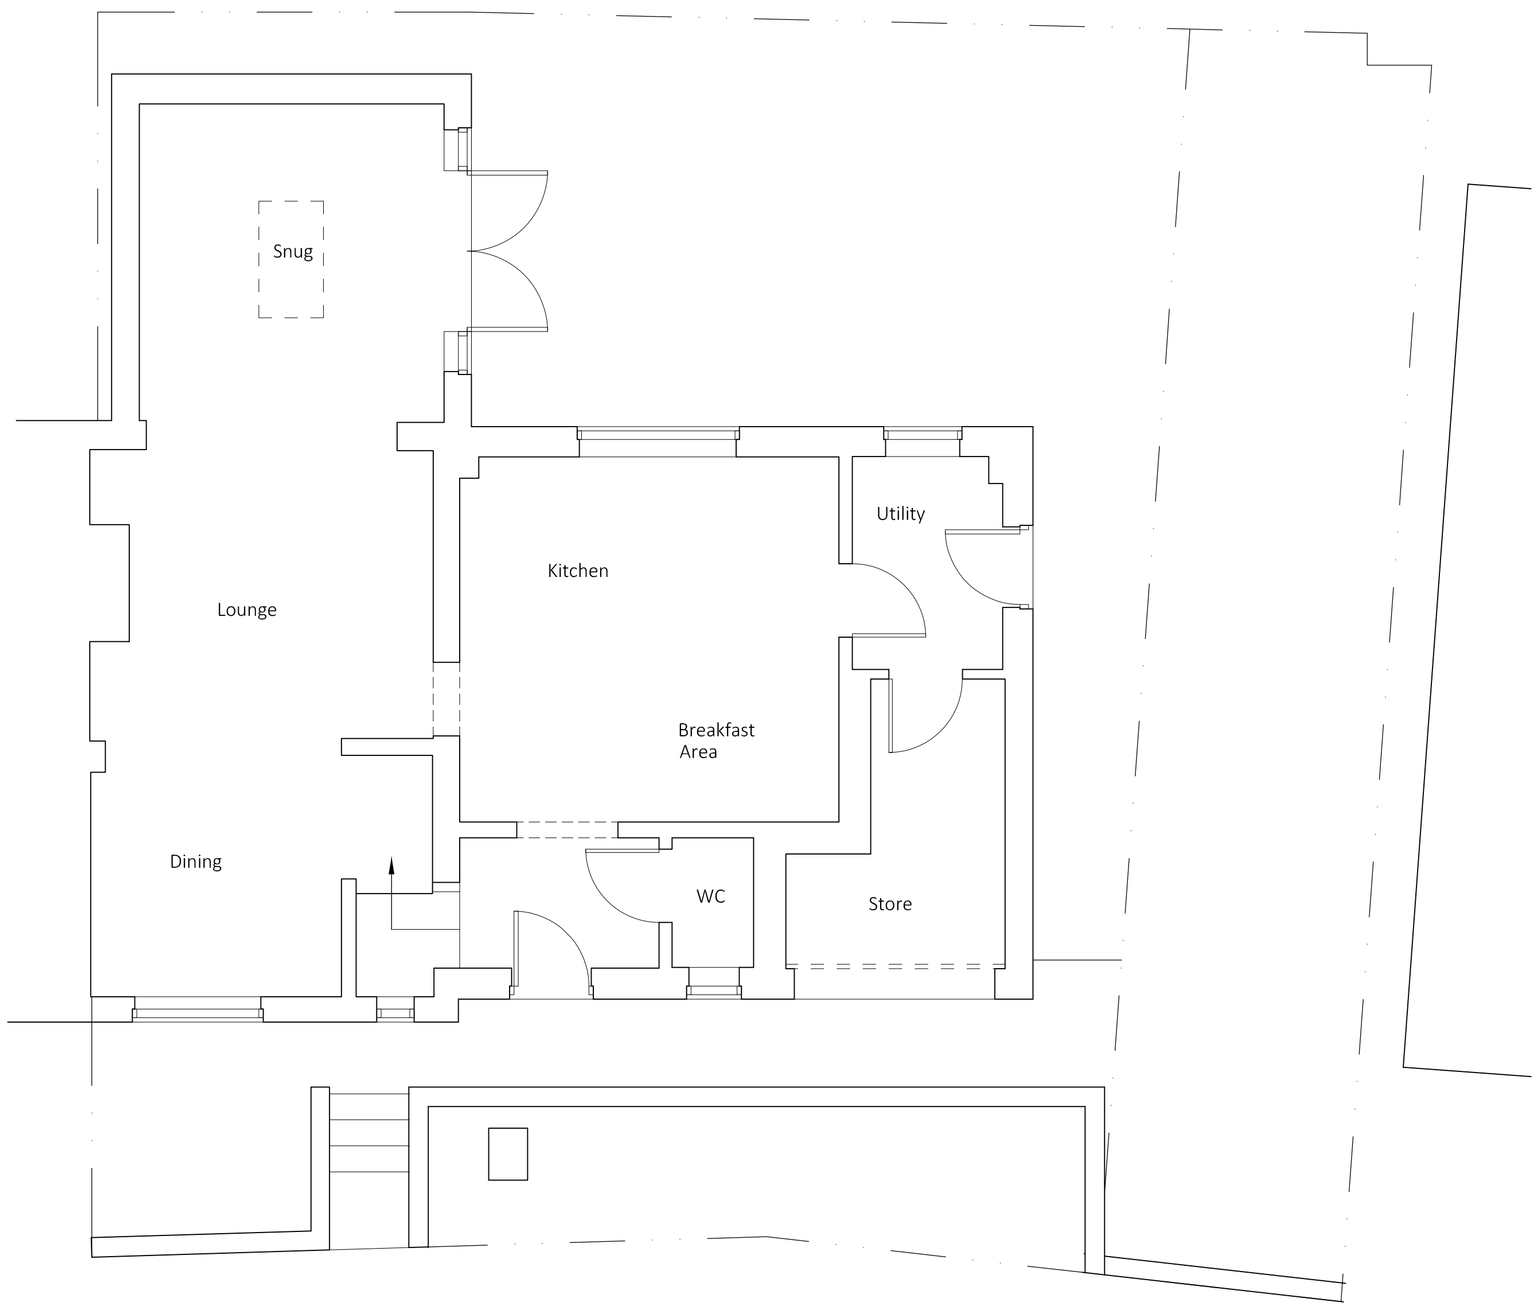

Ground Floor Plan - 1:50



First Floor Plan - 1:50

No.	Revision	Date
A	Second floor added, Sheet reorganised	Oct 22

Project -
Single Storey Side Extension
7 Upper Marehay Road
Marehay

Title -
Existing Plans and Elevations

Scale -**As Indicated @A1**
Date - **Oct 22**

Job No.	Dwg No.	Rev.
22-014	**03**	**A**

ARCHITECTURAL DESIGN

Phone - 07816315865
Email - david.bird@dbarchitecturaldesign.co.uk