
Scale 1:100


0 1 2 3 4 5 10




Datum: 133.00m.
Elevation 1. NO CHANGE

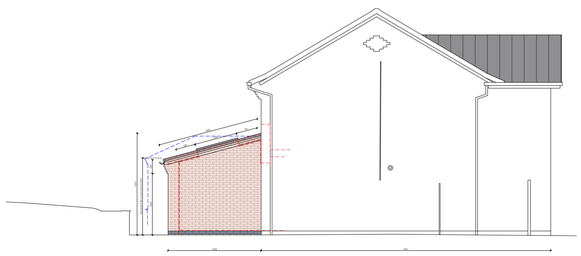


Datum: 133.00m.
Elevation 2.

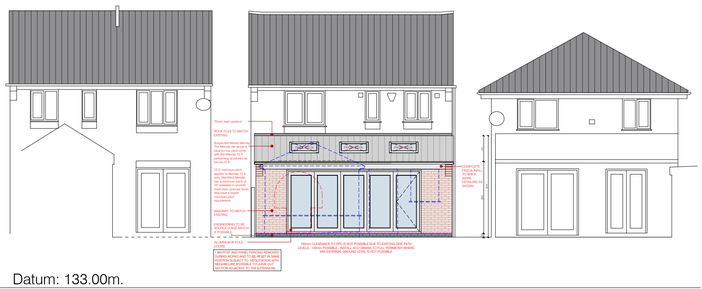



Datum: 133.00m.
Elevation 3.

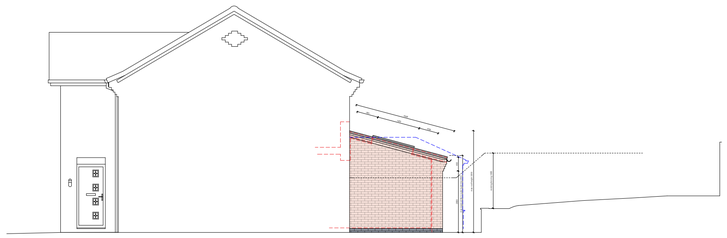

Datum: 133.00m.
Elevation 4.

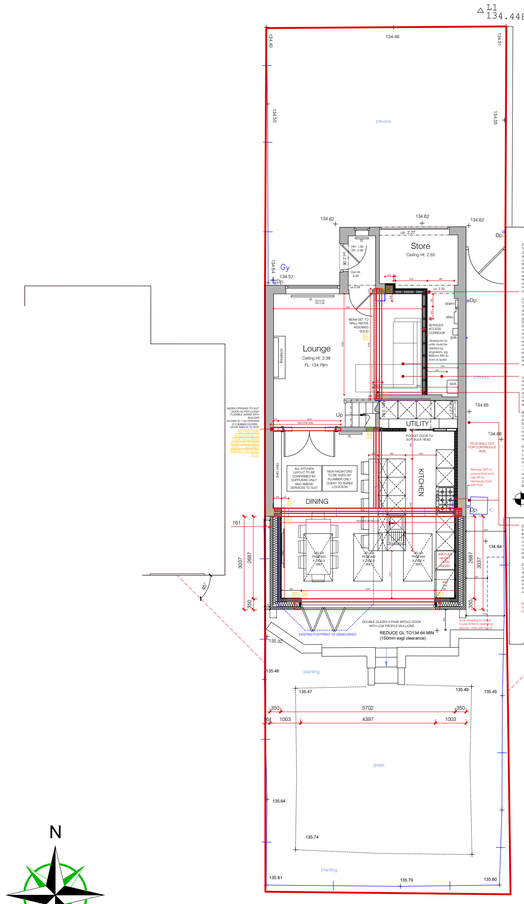

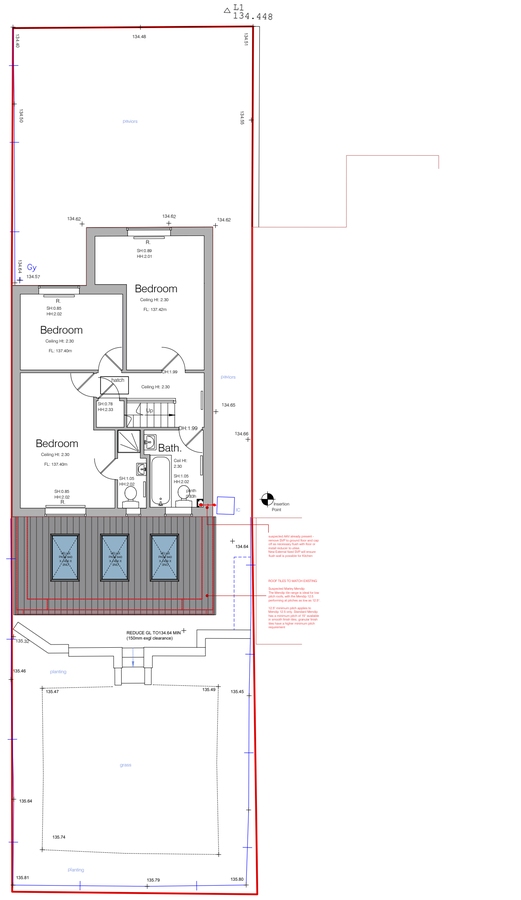

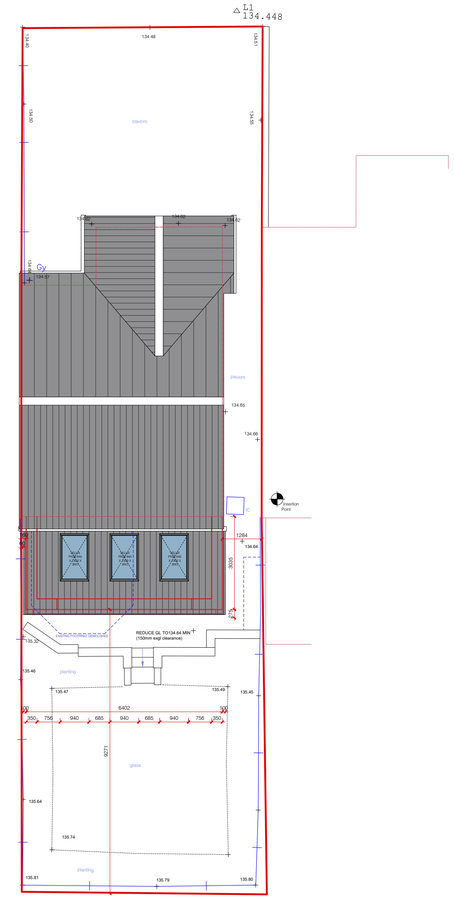

N

GROUND FLOOR
PROPOSED

FIRST FLOOR
PROPOSED

ROOF PLAN
PROPOSED

S.G ARCHITECTURAL DESIGN

Tel: 07817034426. sgarchitecturaldesign@gmail.com.

www.sgarchitecturaldesign.com

23 Blisworth Way, Swanwick, DE55 1EH

03 - PROPOSED - A1 - 1-100

SUPPLIED NO	PAPER SIZE	Drawn BY
402	A1	SG

ISSUED	SCALES
PLANNING	1:100

Drawing measurements shall not be obtained by scaling. Verify all dimensions prior to construction. Immediately report any discrepancies on this document to SG ARCHITECTURAL DESIGN.

REV.	DESCRIPTION	DATE	BY	CHKD