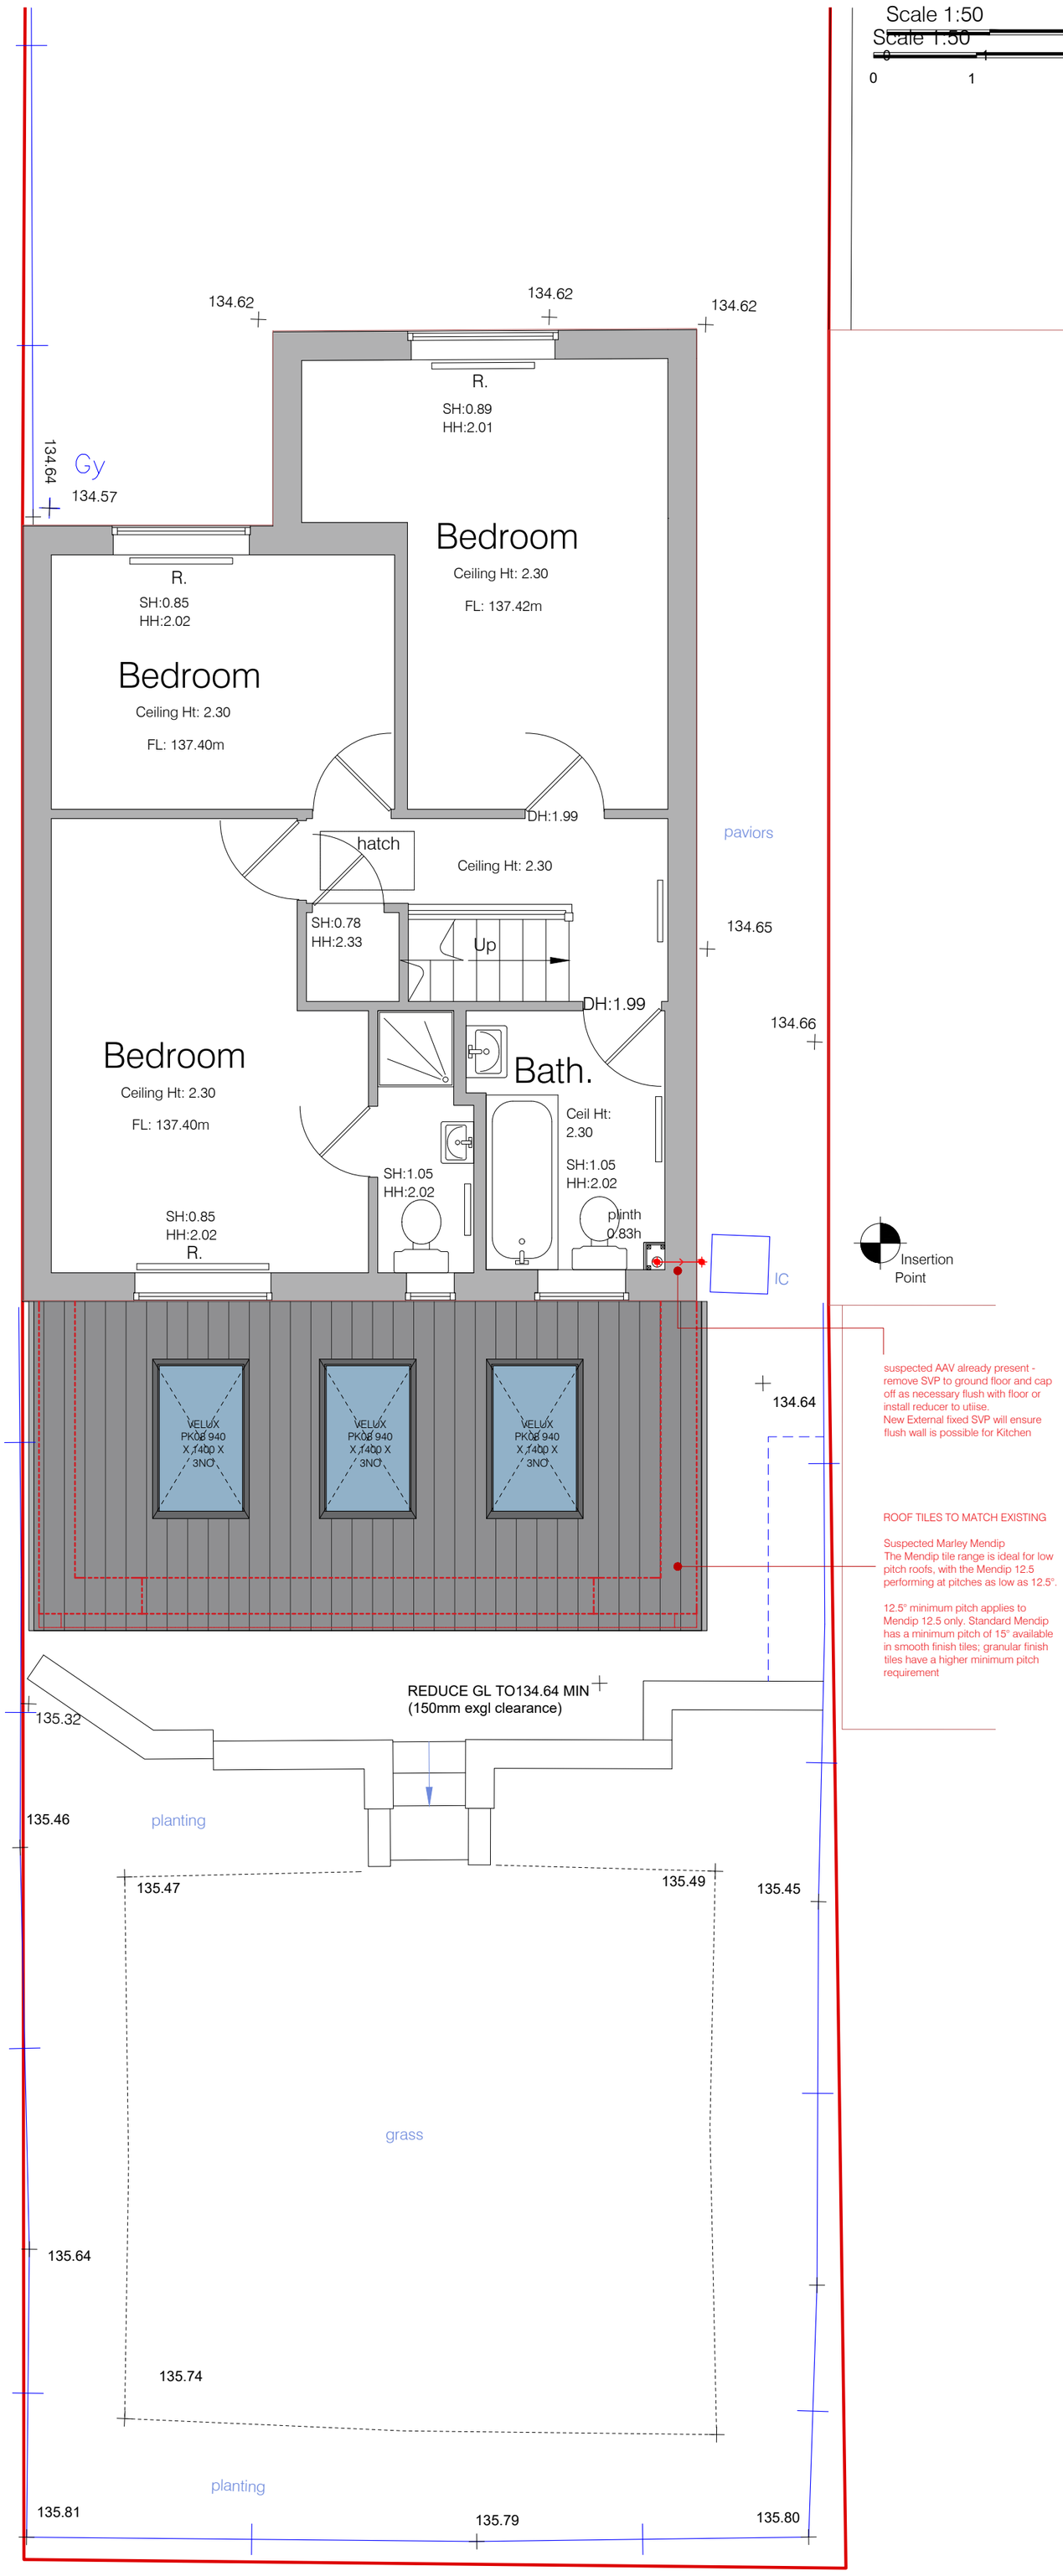


S.G ARCHITECTURAL DESIGN
Tel: 07817034426. sgarchitecturaldesign@gmail.com.
www.sgarchitecturaldesign.com

23 Blisworth Way, Swanwick, DE55 1EH

06 B - PROPOSED FIRST FLOOR - A2 - 1-50

SG PROJECT NO.	PAPER SIZE	DRAWN BY
402	A2	SG
REVISION	SCALE(S)	
PLANNING	1:50	

Drawing measurements shall not be obtained by scaling. Verify all dimensions prior to construction. Immediately report any discrepancies on this document to SG ARCHITECTURAL DESIGN.

REV.	DESCRIPTION	DATE	BY	CHK'D

FIRST FLOOR PROPOSED

N