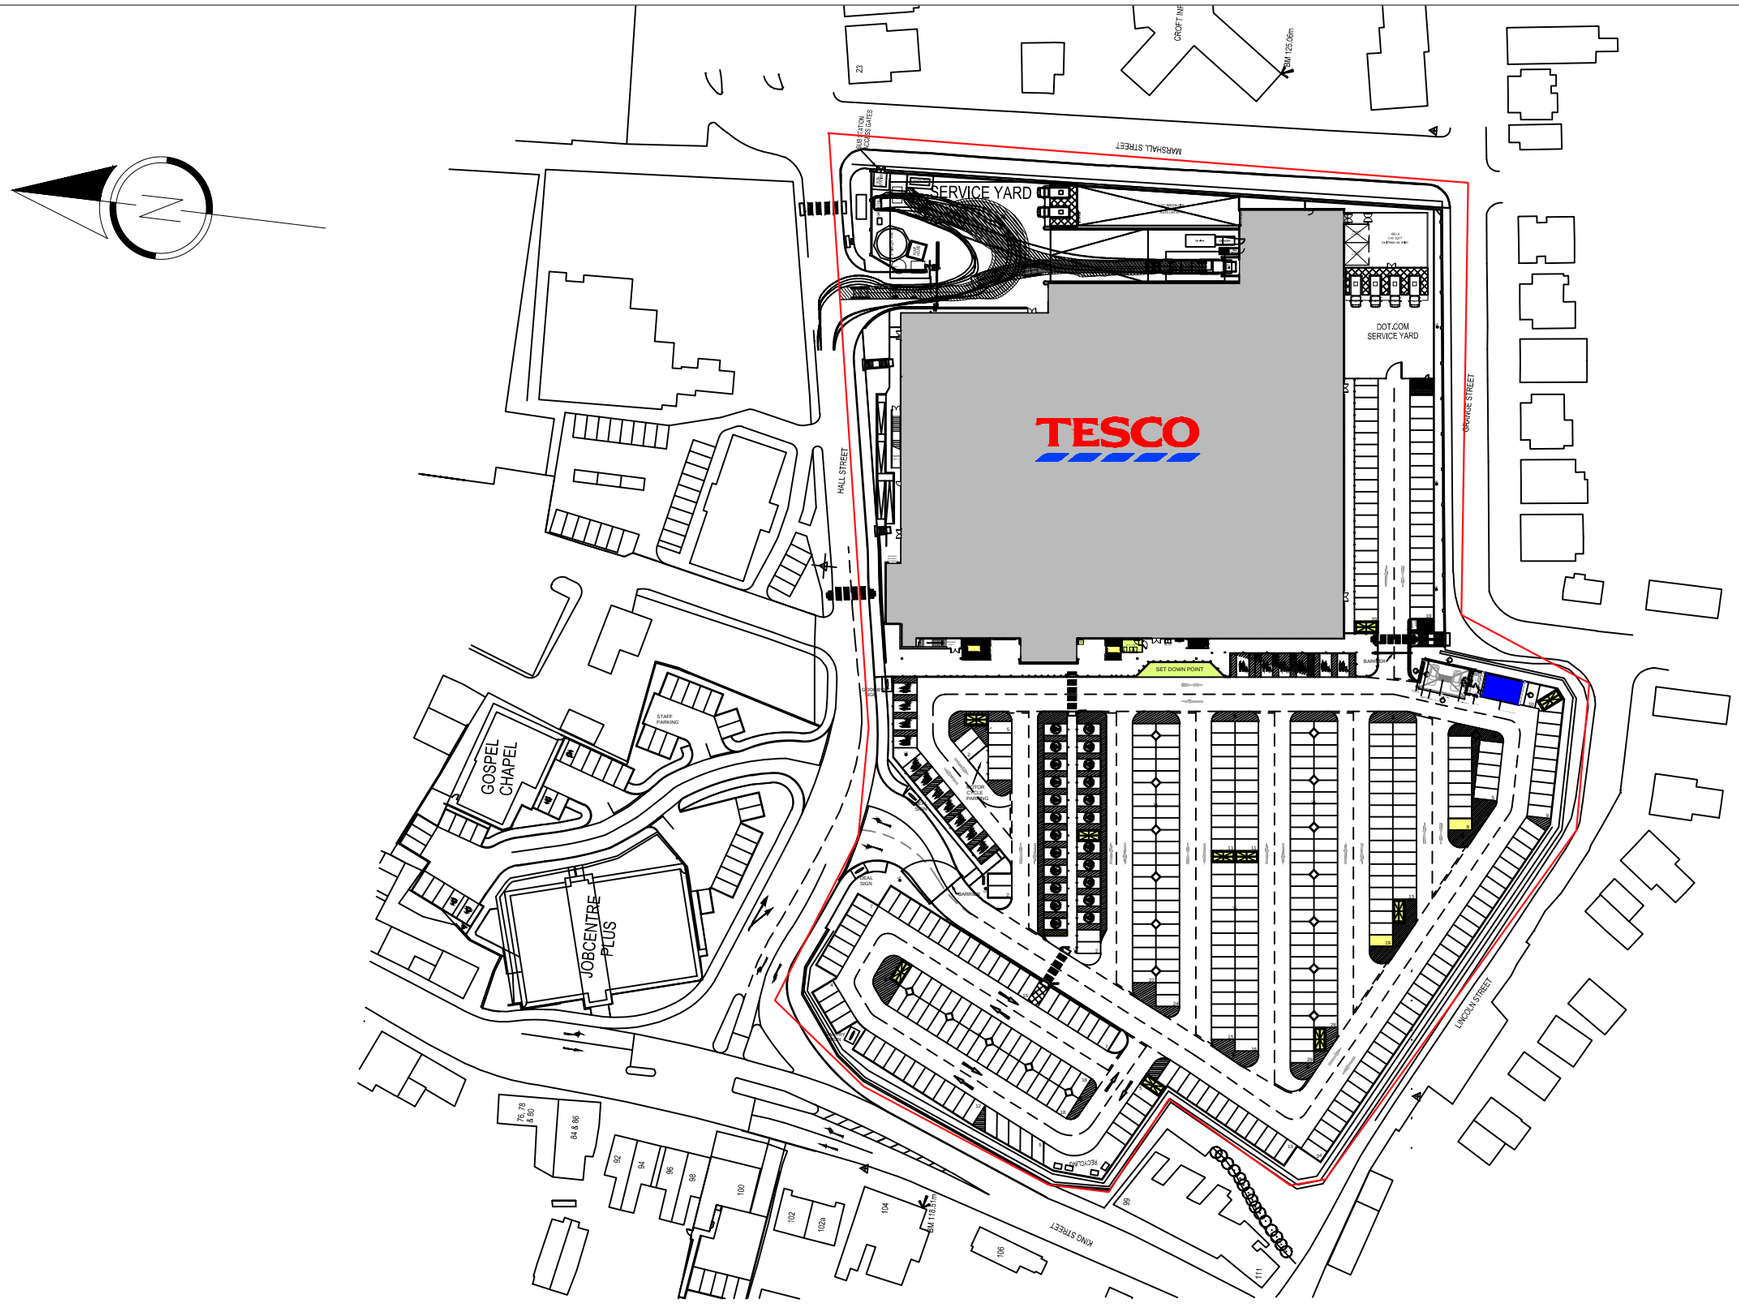


0 50m

Project		
Tesco Alfreton		
Drawing Title		
Proposed site plan		
Scale	**Date**	**Drawn By**
1:1250 @ A3	24.11.2014	