


THIS DRAWING USES DRAWINGS LISTED BELOW IN REFERENCES AS BASELINE INFORMATION FOR THE PRODUCTION OF THIS DRAWING. NO DIMENSIONS CAN BE VALIDATED UNTIL FULL SITE SURVEY HAS BEEN CARRIED OUT PRIOR TO CONSTRUCTION. DO NOT SCALE FROM THIS DRAWING.

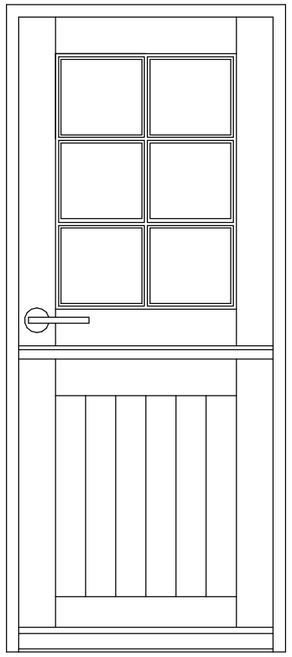

1 / 0006 BACK DOOR
1 : 20

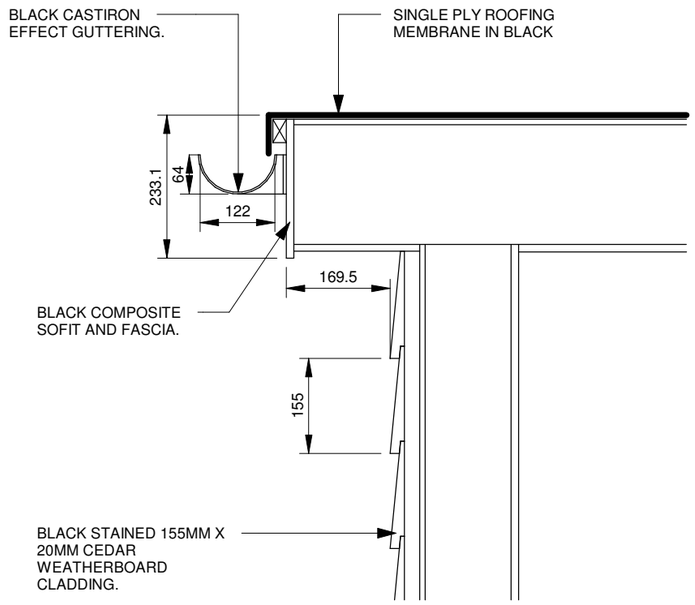

2 / 0006 EAVES DETAIL
1 : 10

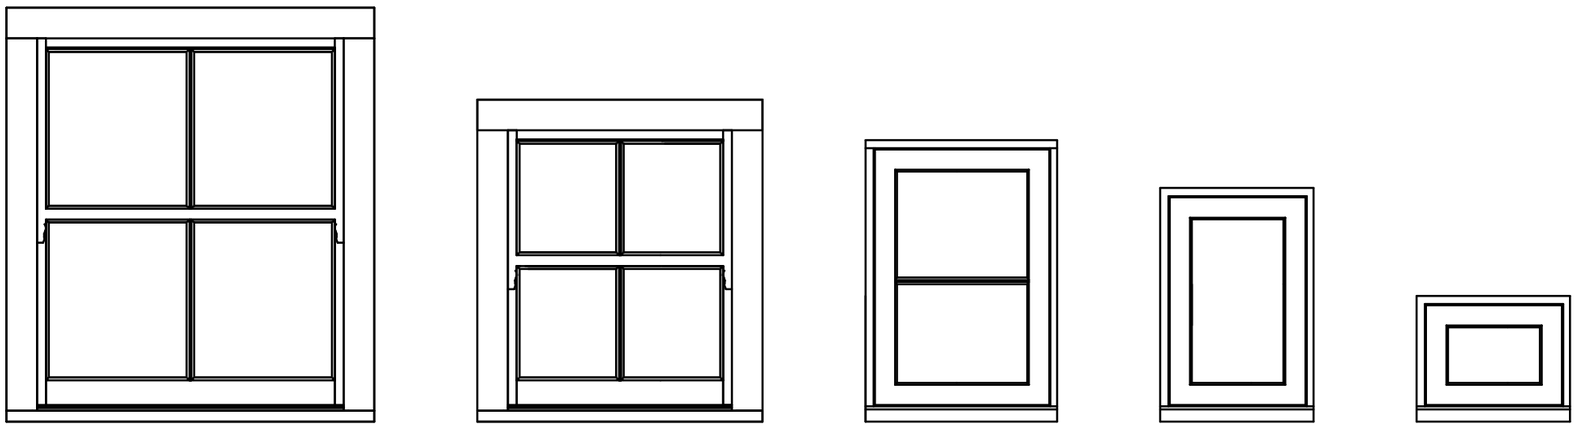

3 / 0006 WINDOW ELEVATIONS
1 : 20

REV	DESCRIPTION	DATE	DRAWN/ CHK'D

22_MTS-CH-XX-ZZ-DR-W-0006

PROPOSED DETAILS 1

PURPOSE OF ISSUE	STATUS	SCALE at A3	REVISION
	S2	As indicated	

CLIENT

PROJECT
PROPOSED REAR EXTENTION

ADDRESS
PEAR TREE COTTAGE, MILFORD, DE56 0RJ

THE REPRODUCTION, DISTRIBUTION AND UTILIZATION OF THIS DRAWING AS WELL AS THE COMMUNICATION OF ITS CONTENTS TO OTHERS WITHOUT EXPRESS AUTHORIZATION IS PROHIBITED. ALL RIGHTS RESERVED.