


NORTH

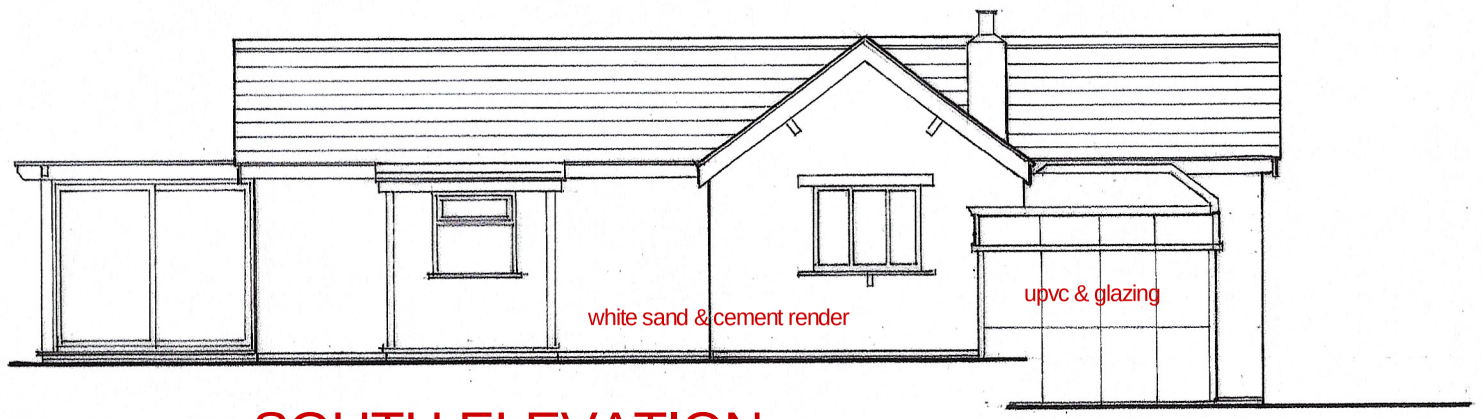


SOUTH ELEVATION

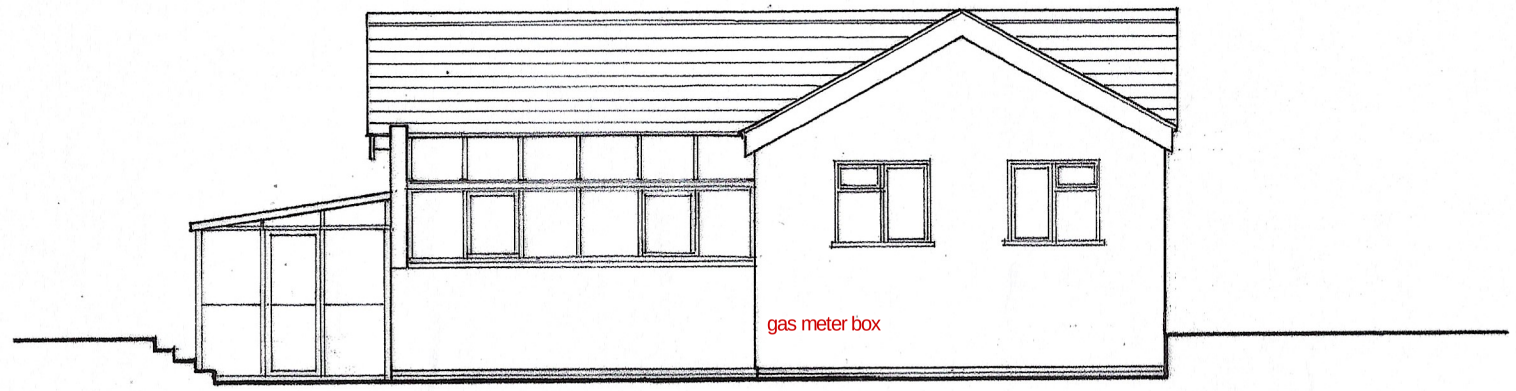

EAST ELEVATION

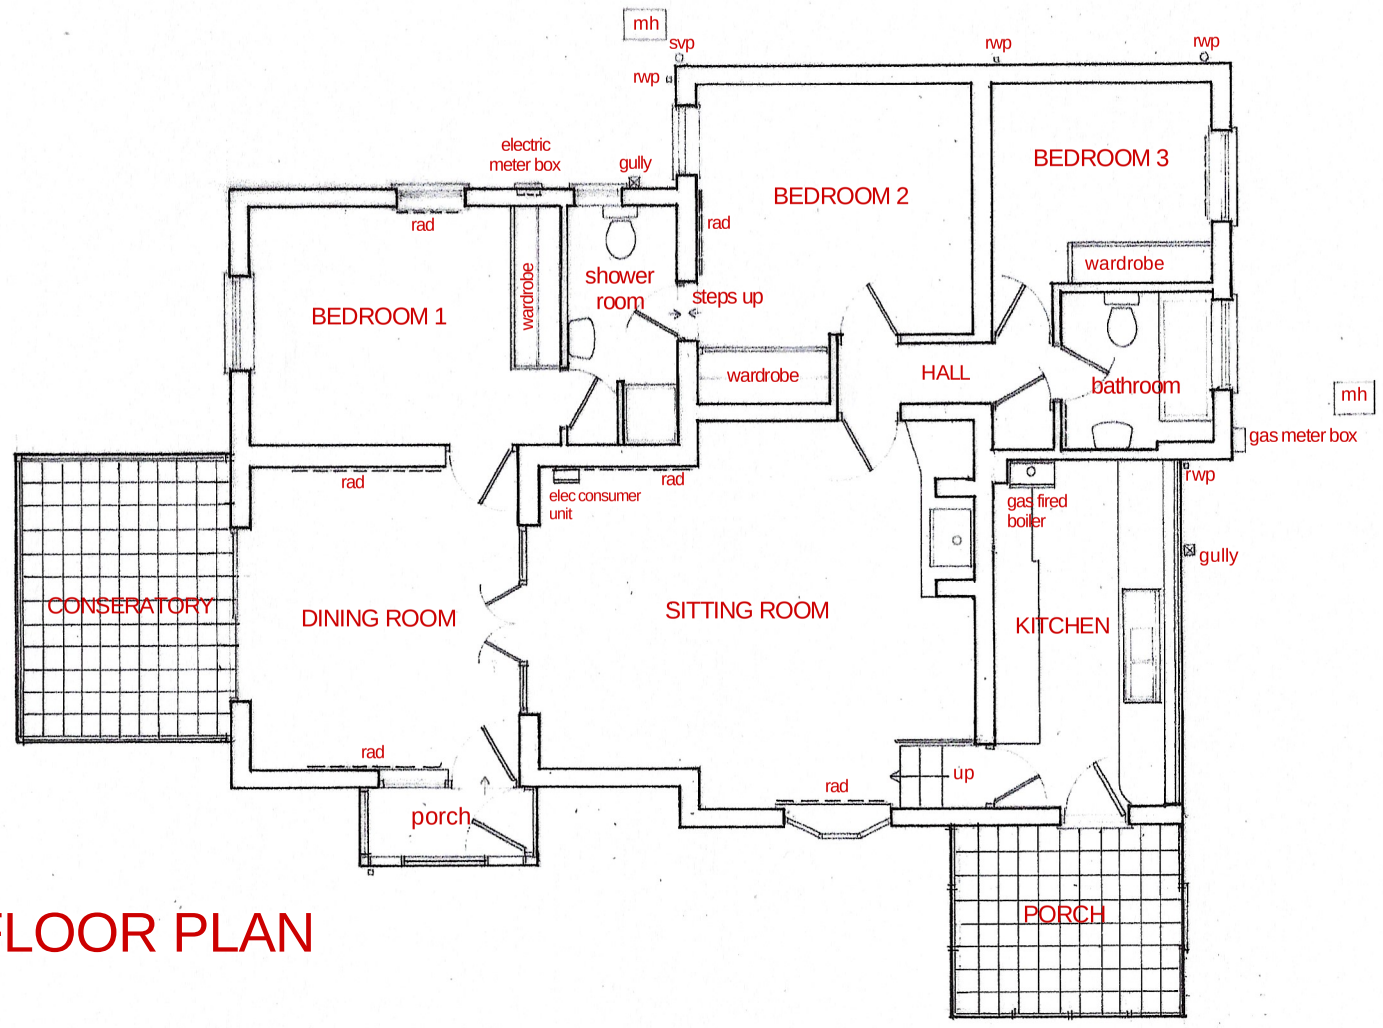

FLOOR PLAN

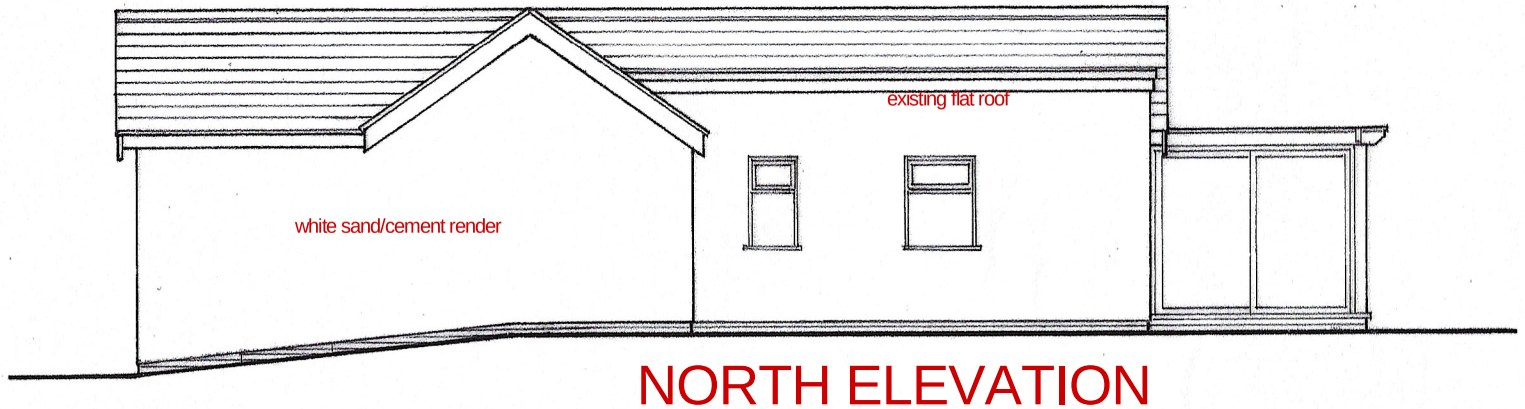

NORTH ELEVATION

LILY COTTAGE - LILY FARM WOOD
SWANWICK DERBYSHIRE - Mr & Mrs M REES

Survey as Existing

Scale:: 1/100 [@A3]

Date: October 2022

Dwg.No: R68/05

PHILIP BILLHAM · P&D · PLANNING & DESIGN

The Atelier 39 Manor Farm Road Aston on Trent Derbyshire DE72 2BW

T: 01332 792034

E: atelier@uwclub.net