



NORTH ELEVATION

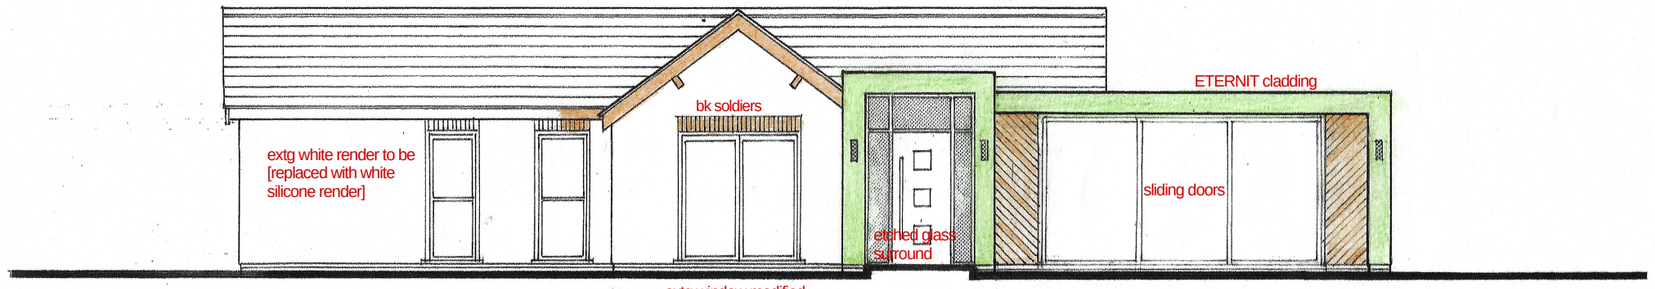

SOUTH ELEVATION



FLOOR PLAN

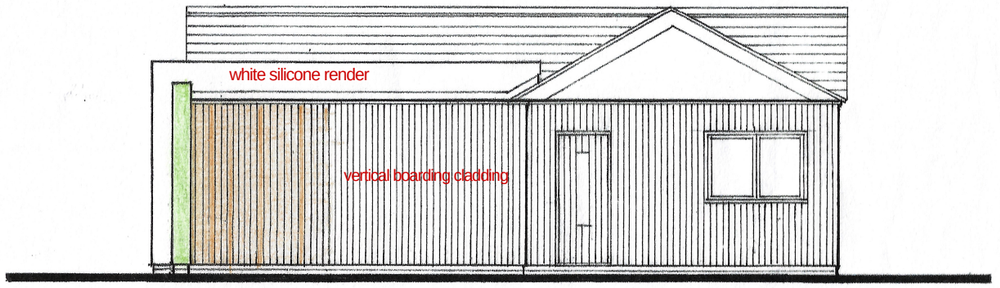

EAST ELEVATION

existing ground levels regraded as necessary

PROPOSED ALTERATIONS & EXTENSIONS
LILY COTTAGE - LILY FARM WOOD
SWANWICK DERBYSHIRE - Mr & Mrs M REES

Scale: 1/100 [@A3]

Date: October 2022

Dwg.No: R68/04

The Atelier 39 Manor Farm Road Aston on Trent Derbyshire DE72 2BW

T: 01332 792034

E: atelier@uwclub.net

PHILIP BILLHAM · P&D · PLANNING & DESIGN