
Lily Cottage

Supplied by: www.ukmapcentre.com
Serial No: 250985
Centre Coordinates: 440501,354384
Production Date: 19/10/2022 15:47:52

North

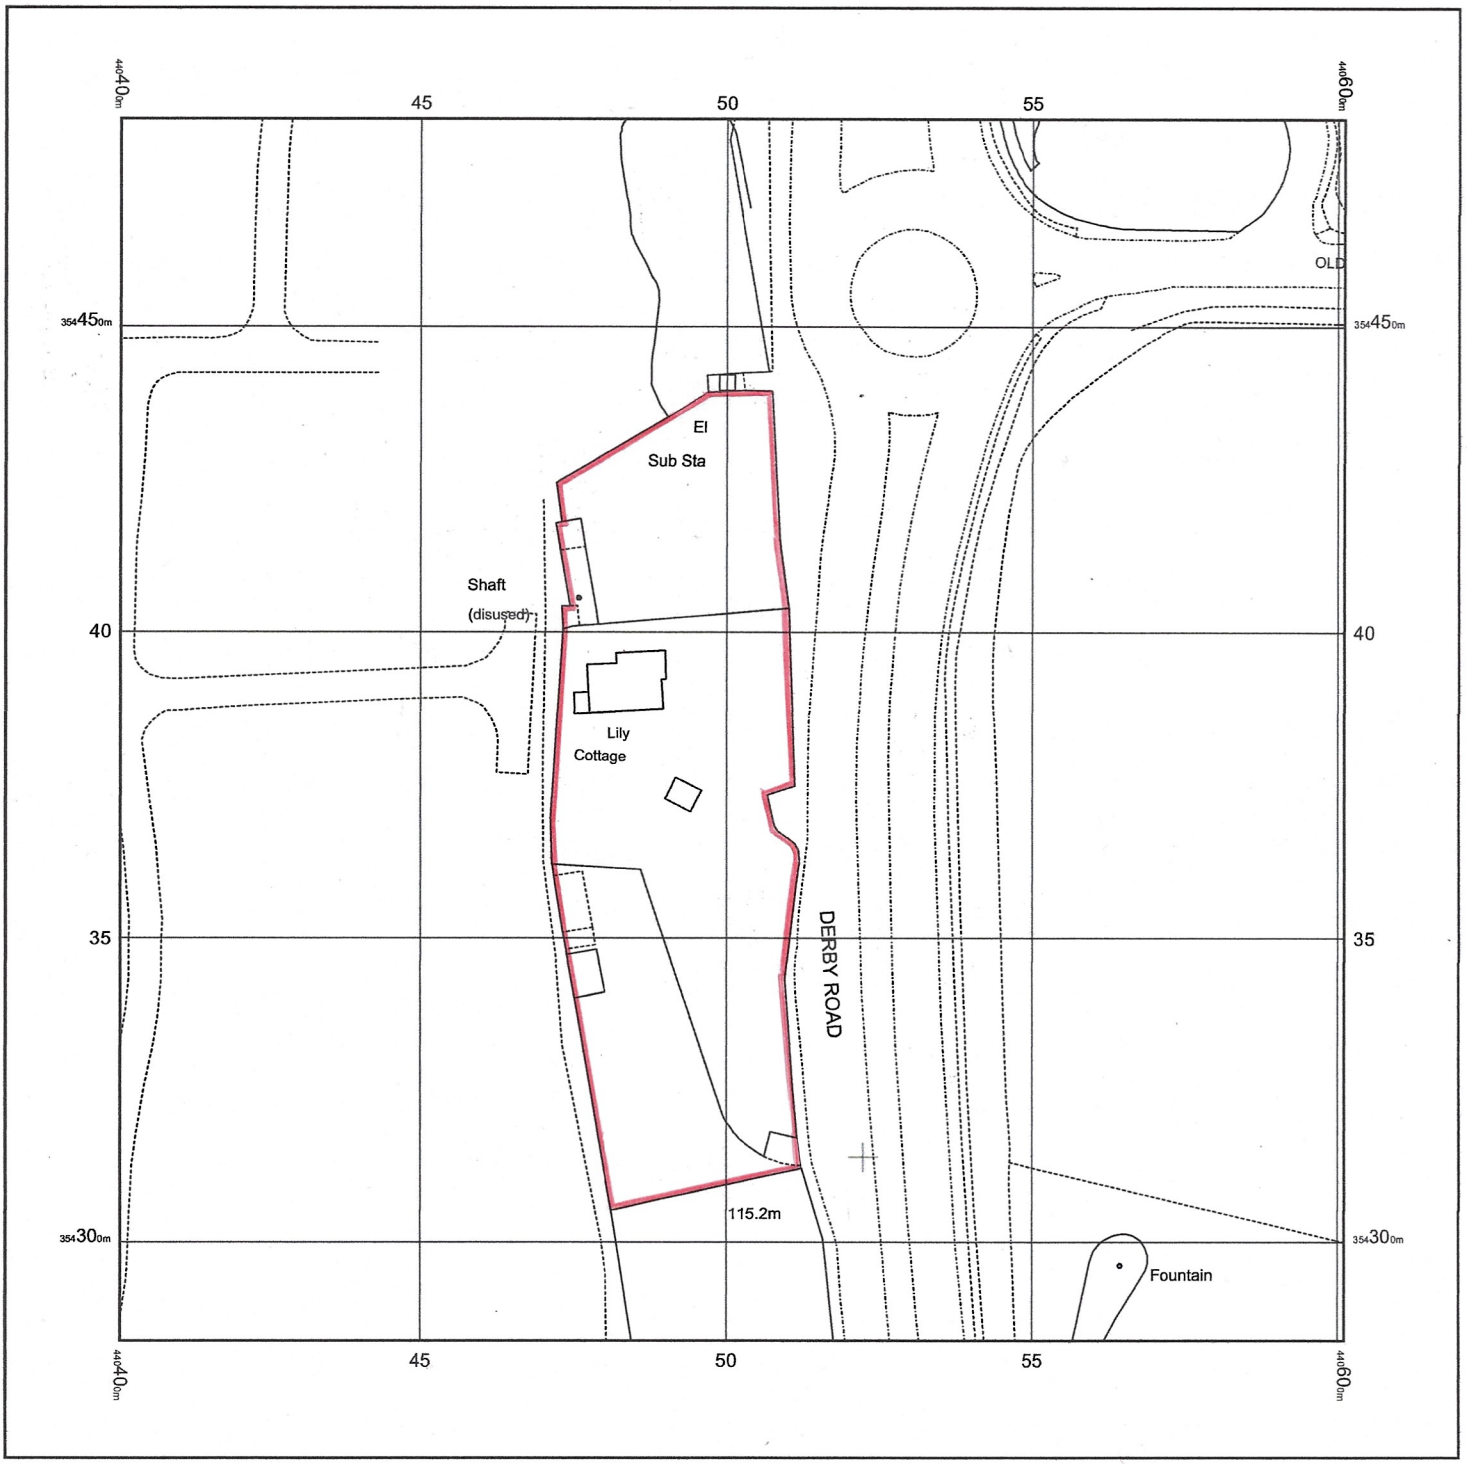

© Crown copyright and database rights 2022 Ordnance Survey 100048957. The representation of road, track or path is no evidence of a boundary or right of way. The representation of features as lines is no evidence of a property boundary.

0m 1cm = 12.5m 62.5m

Scale 1:1250

UK MAP CENTRE

Ordnance