



WEST ELEVATION 1:100

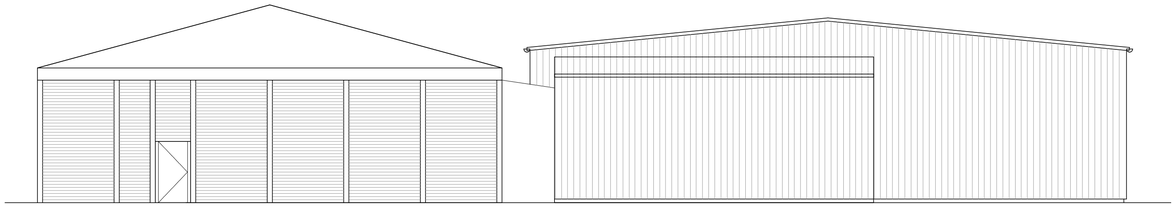

SOUTH ELEVATION 1:100

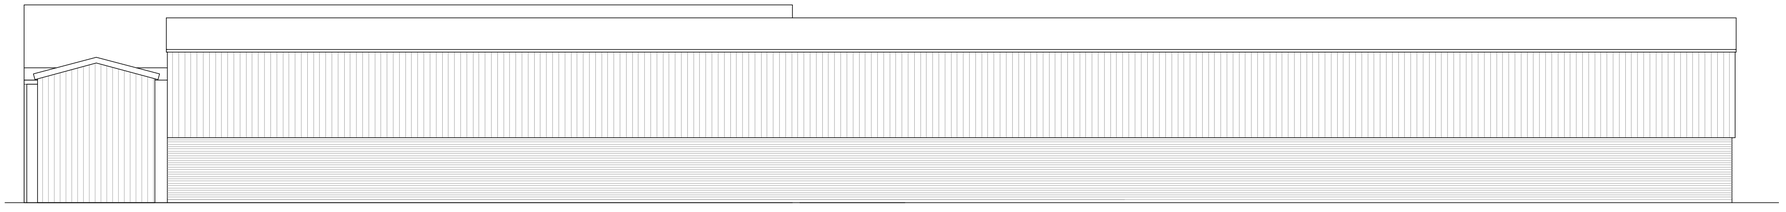


EAST ELEVATION 1:100



NORTH ELEVATION 1:100



SITE PLAN 1:500

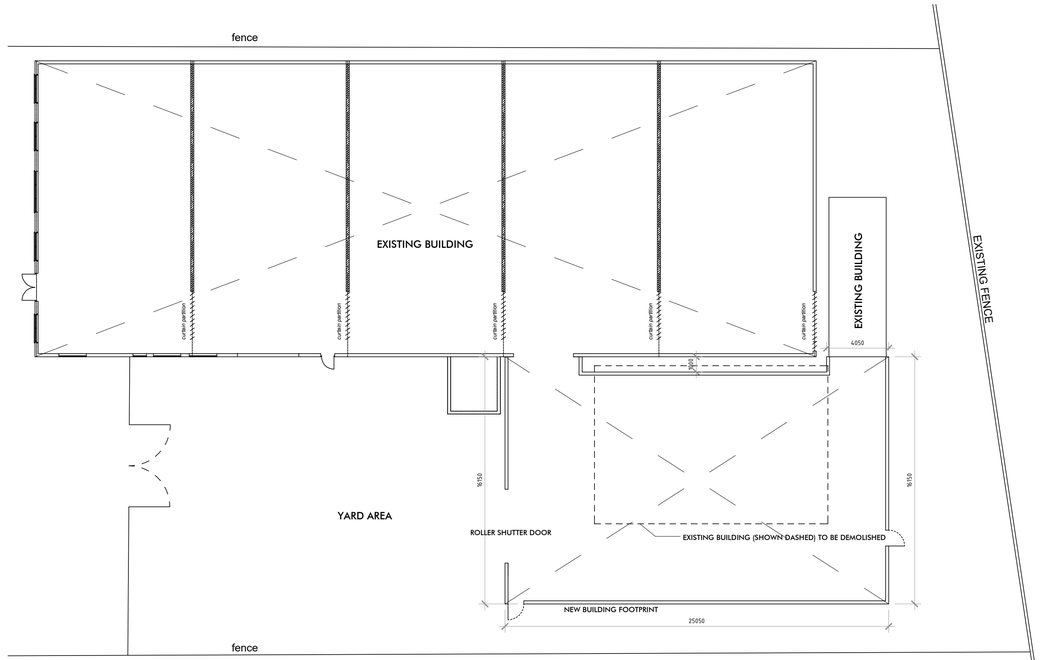

FLOOR PLAN 1:200

REV:	DATE:	DESC:
-	-	-

The Nook
Lingwell Gate Lane
Lofthouse
Wakefield
WF3 3JU

T: 01924 835600
M: 07767 774257

W: www.sk-design.co.uk
E: info@sk-design.co.uk

CLIENT:	REFLEX FLEXIBLES
PROJECT:	5 AMBER DRIVE LANGLEY MILL NOTTINGHAM NG16 4BE
DRAWING TITLE:	AS PROPOSED
PROJECT REF:	2022-129
DRAWING NO:	200
REVISION:	-
SCALE:	AS SHOWN @ A1
DATE:	OCT 2022

SMARTER PLANNING CHAMPION

partner LABC