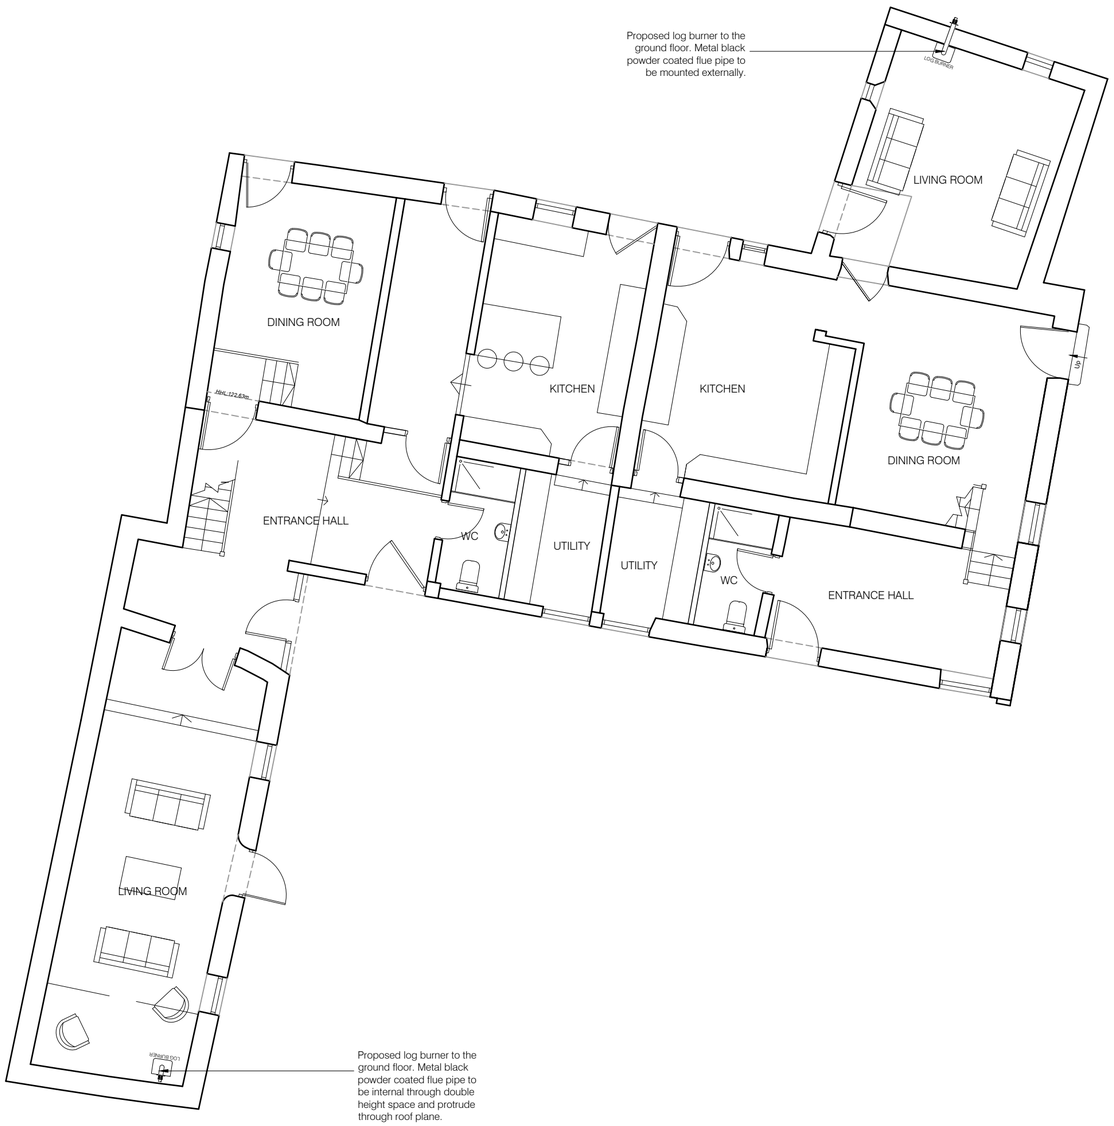

GROUND FLOOR PLAN AS PROPOSED
Scale 1:100

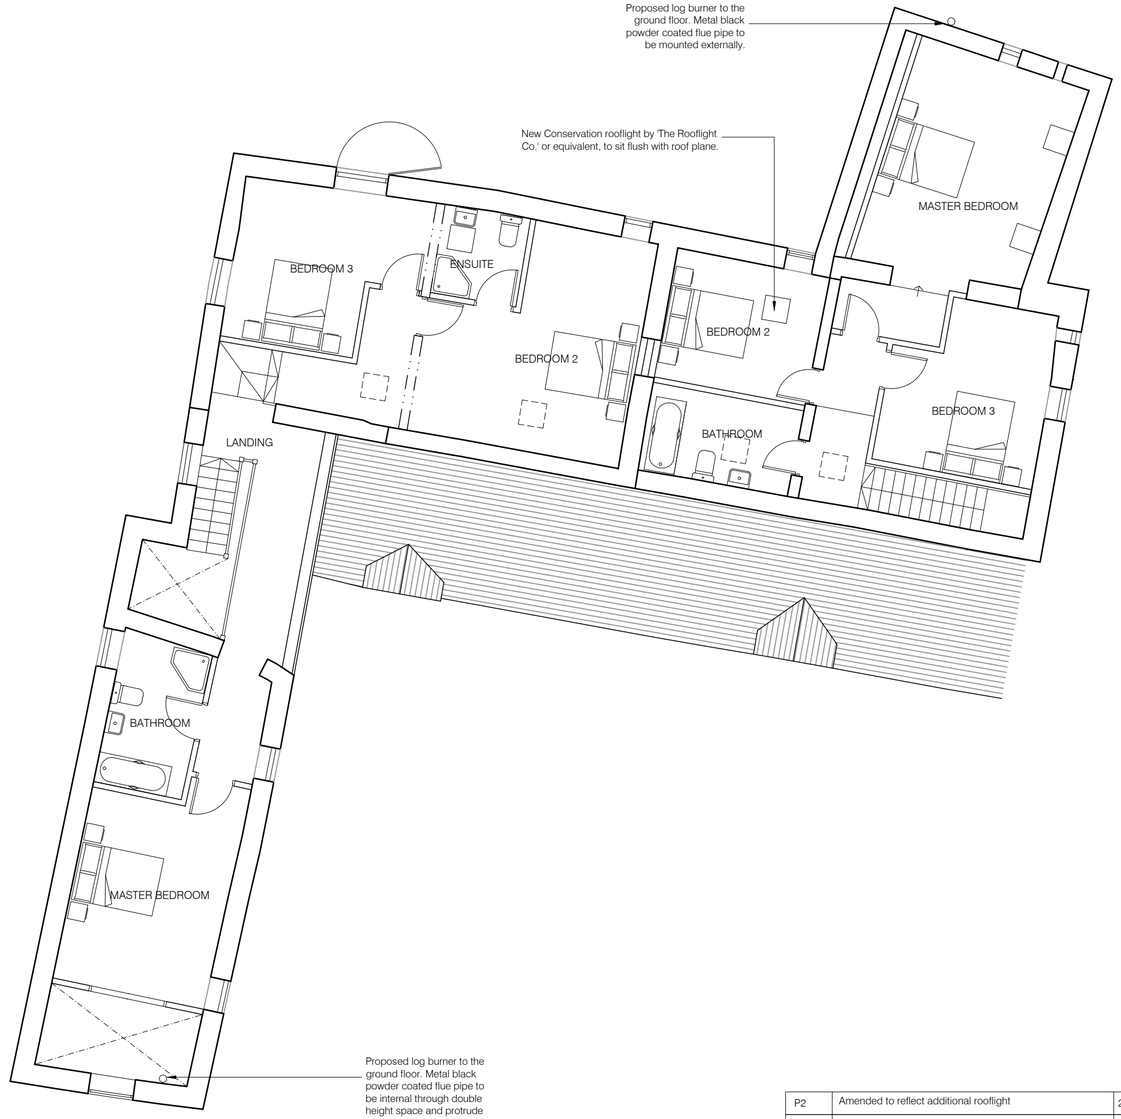

FIRST FLOOR PLAN AS PROPOSED
Scale 1:100

P2	Amended to reflect additional rooflight	27-10-22	GH
P1	First Issue	04-10-22	GH
Rev.	Description	Date	By

Highfield Farm, Holbrook
Derbyshire, DE56 0TW

Floor Plans as Proposed

PROJECT REF	SCALE(S)	PAPER SIZE	DRAWN BY
1605	1:100	A2	GH

PROJECT	ORIGINATOR	ZONE	LEVEL	TYPE	ROLE	NUMBER
HF	WKBRDG	Z1	XX	DR	A	02004

STATUS: D5 — SUITABILITY DESCRIPTION: ISSUED FOR PLANNING

REVISION: P2 — REVISION DESCRIPTION: PRELIMINARY

This document is copyright. If in doubt ASK. Drawing measurements shall not be obtained by scaling. Drawings not to be used for construction. Verify all dimensions prior to construction. Immediately report any discrepancies on this document to the Architect. This document shall be read in conjunction with associated models, specifications and related consultant's documents.