

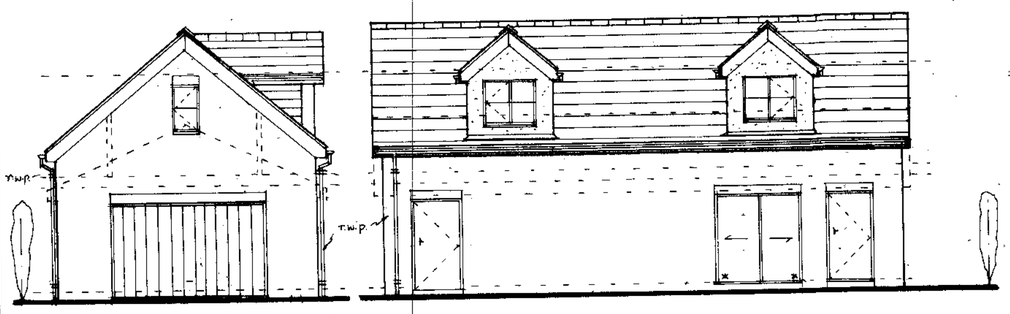



PROPOSED FRONT ELEVATION. SIDE ELEVATION.

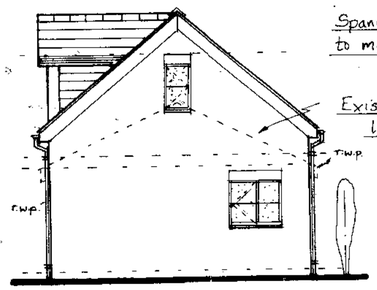


REAR ELEVATION.

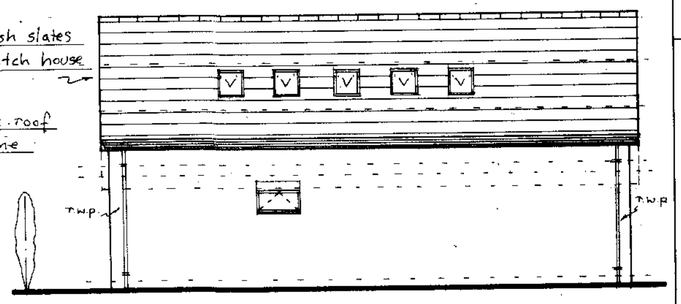


SIDE ELEVATION.

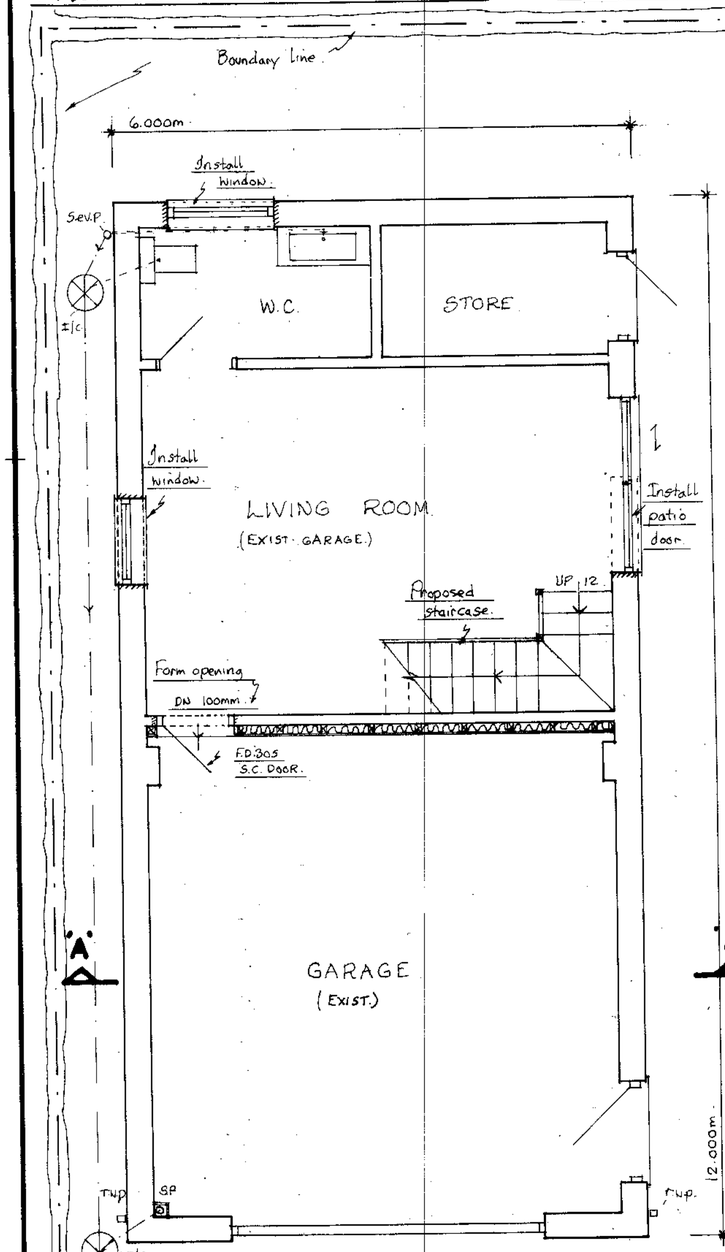

PROPOSED GROUND FLOOR PLAN. (1:50)

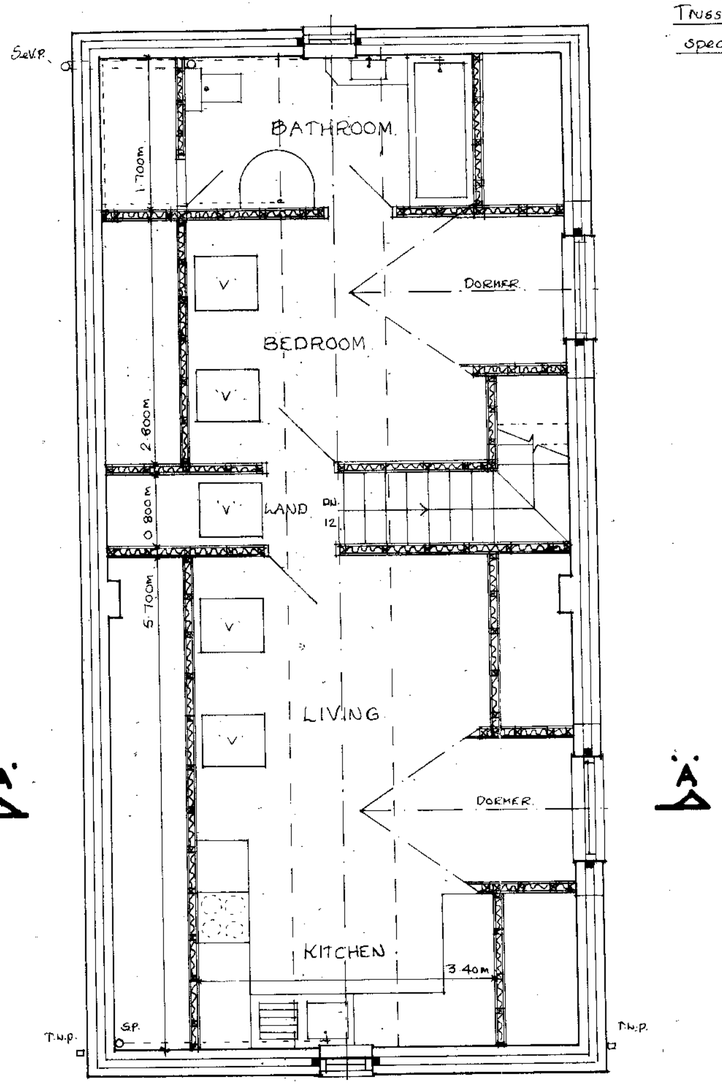

PROPOSED FIRST FLOOR PLAN.

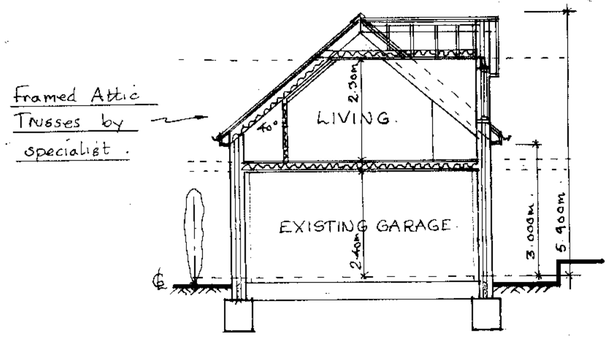

SECTION A:A.

Notes:
All dimensions must be checked on site and not scaled from this drawing.

A		
	Date	Revisions

© copyright

Client
MR. & MRS. J. RICHARDSON.

Job Title
PROPOSED DEPENDANT RELATIVE UNIT OVER EXISTING GARAGE AT 7. WOOD LANE. HORSLEY WOODHOUSE. DERBY'S. DE7 6BN.

Drawing Title
PROPOSED LAYOUTS.

Scale 1:50 & 1:100.

Date OCT. 2022. Drawn by ZTO.

DICKINSON BUILDING DESIGN LTD
BUILDING DESIGN CONSULTANTS
Domestic/Industrial/Commercial
Local Authority Approvals
Building Plans, Grants etc.
01332 831429
Mob. 07989 025551
E: dbdltd@btconnect.com
Rectory Lane
Breadsall, Derby
DE21 5LL

Drg. No. 03/10/2022/02. Rev.

420 x 594mm A2.