



FRONT ELEVATION. (E.)

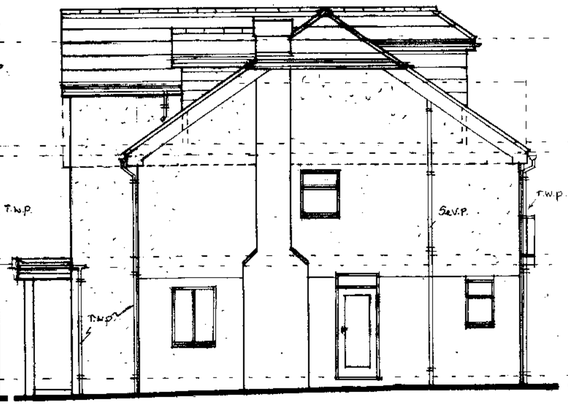


SIDE ELEVATION. (N.)




REAR ELEVATION. (W.)

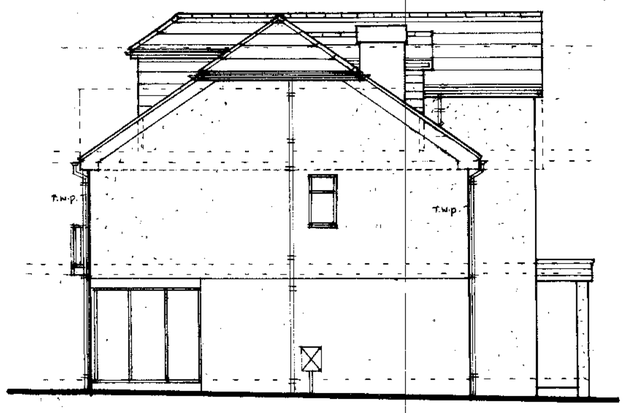


SIDE ELEVATION. (S.)

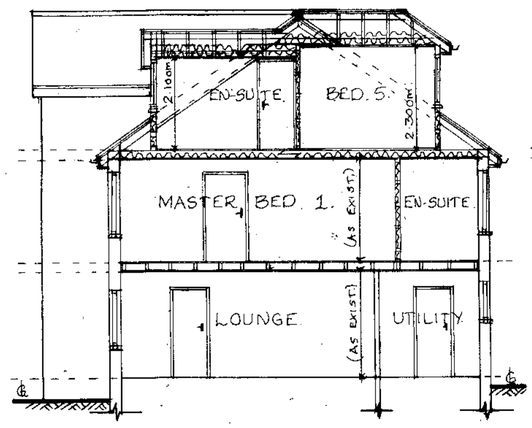


SECTION A : A.

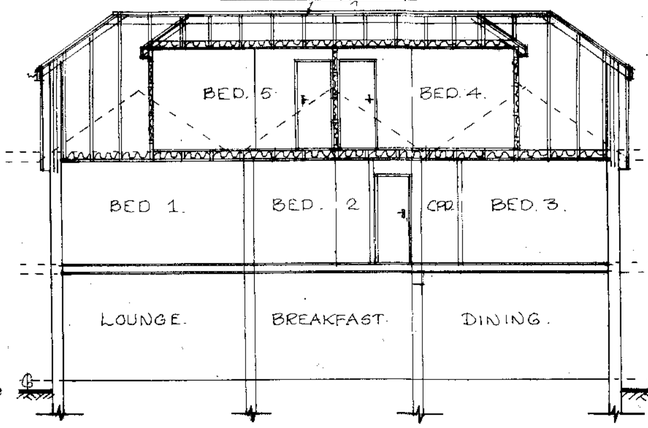


SECTION B : B.

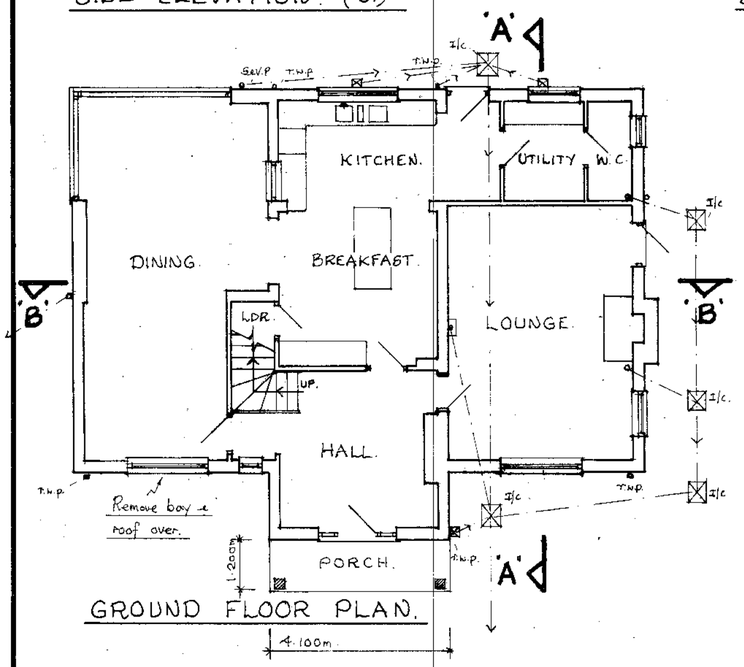

GROUND FLOOR PLAN.

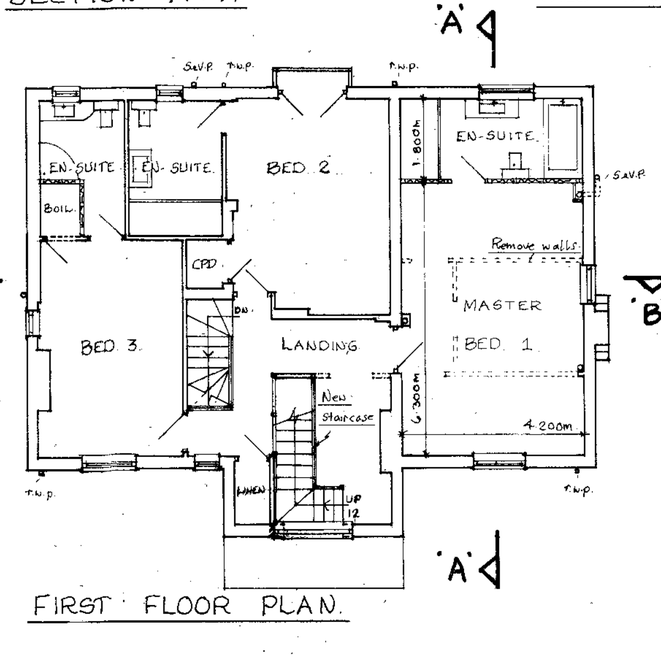

FIRST FLOOR PLAN.

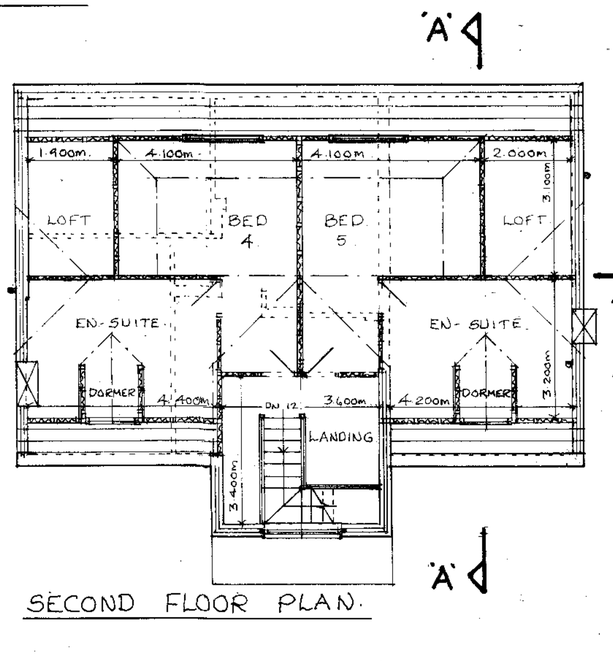

SECOND FLOOR PLAN.

Notes:
All dimensions must be checked on site and not scaled from this drawing.

A.		
	Date	Revisions

© copyright

Client

MR. & MRS. J. RICHARDSON.

Job Title

PROPOSED SECOND FLOOR EXTENSION TO DETACHED HOUSE AT N°7 WOOD LANE. HORSLEY WOODHOUSE. DERBYSHIRE. DE7-6BN.

Drawing Title

PROPOSED LAYOUTS.

Scale 1:100.

Date OCT.- 2022 | Drawn by C.V.D

DICKINSON BUILDING DESIGN LTD.
BUILDING DESIGN CONSULTANTS
Domestic/Industrial/Commercial
Local Authority Approvals
Building Plans, Grants etc.
01332 831429
Mob. 07989 025551
E: dbdltd@btconnect.com
Rectory Lane
Breadsall, Derby
DE21 5LL

Drg. No. 03/10/2022/04. | Rev.

420 x 594mm A2.