ALL DIMENSIONS TO BE CHECKED ON SITE BY CONTRACTOR.



Proposed Rear Elevation



Proposed Rear Elevation

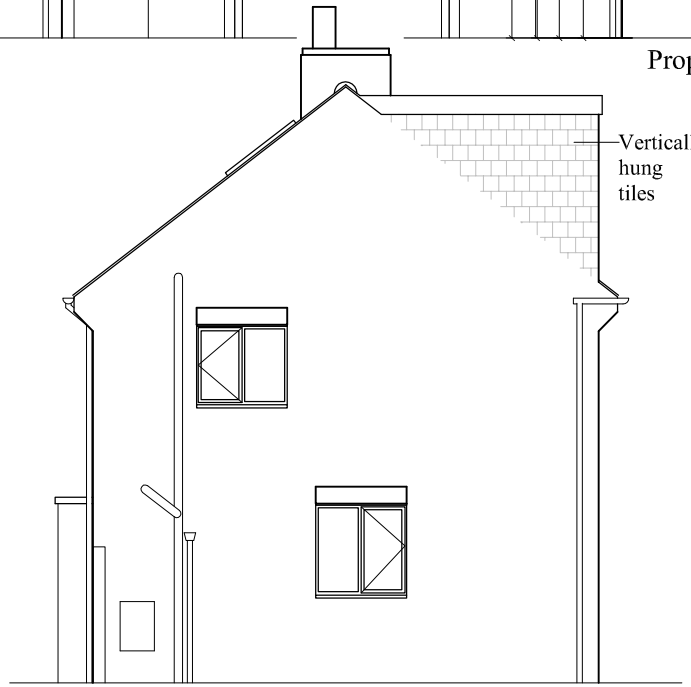

Proposed Side Elevation 1

SCALE
1:100

0 1m 2m 3m 4m 5m 10m

Rev	Description	Date	By
A	All dormer in vertically hung tiles	21/10/22	JB

DWG TITLE PROPOSED ELEVS
53 BAILEY BROOK
LANGLEY MILL
NOTTS
NG16 4FS

Client D YEOMANS
SCALE 1:100@A4
DATE OCT '22
DRAWING NO. BAI-07 REV A
ISSUE PLANNING

Copyright 2022