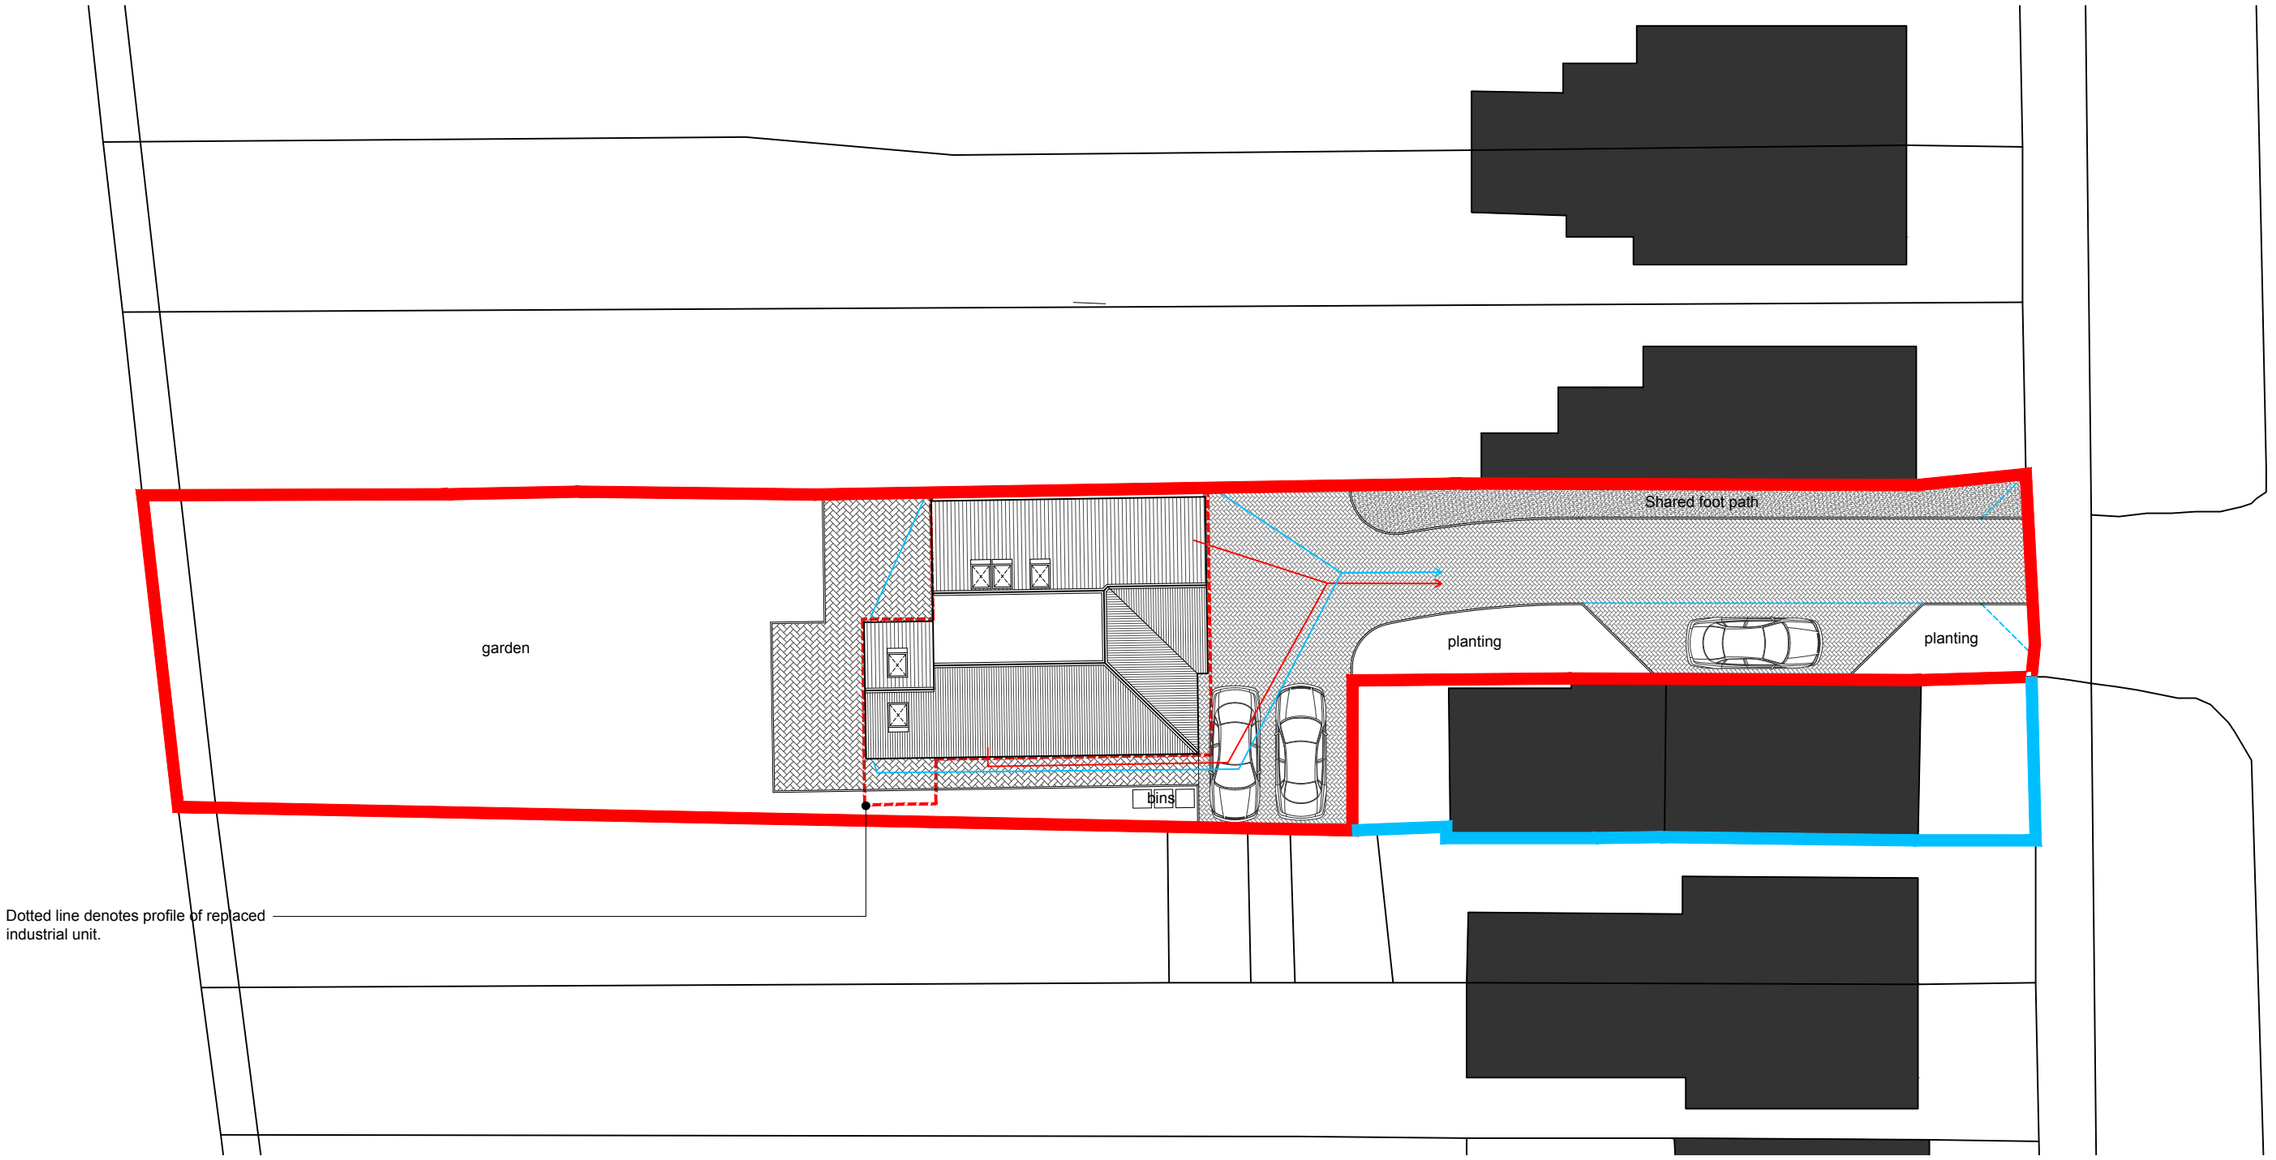


N

Site plot

Also owned

0 5 10 15

metres

1:500

NOTES:
1. Insert note.

PROJECT
97 Belper Road, Holbrook, Derbyshire. DE56 0SU

CLIENT
Mr. R. Boles

FILE: *22-110 - Building Regs (2).dwg*

TITLE
Proposed Block Plan

NUMBER
22-110-08-17

REVISION

STATUS

SCALE @ A4
1:500

ISSUE DATE
May 2022

REVISION DATE

dkmy architects ltd
Davidson Keighley Marston Yates
a: 10 Spencer Road, Belper, Derbyshire, DE56 1JY
e: info@dkmy.co.uk
m: 07847 328 233
w: www.dkmy.co.uk